

Dimensions
To be used for planning applications only
All dimensions shown are for the purposes of obtaining the relevant planning permission only.

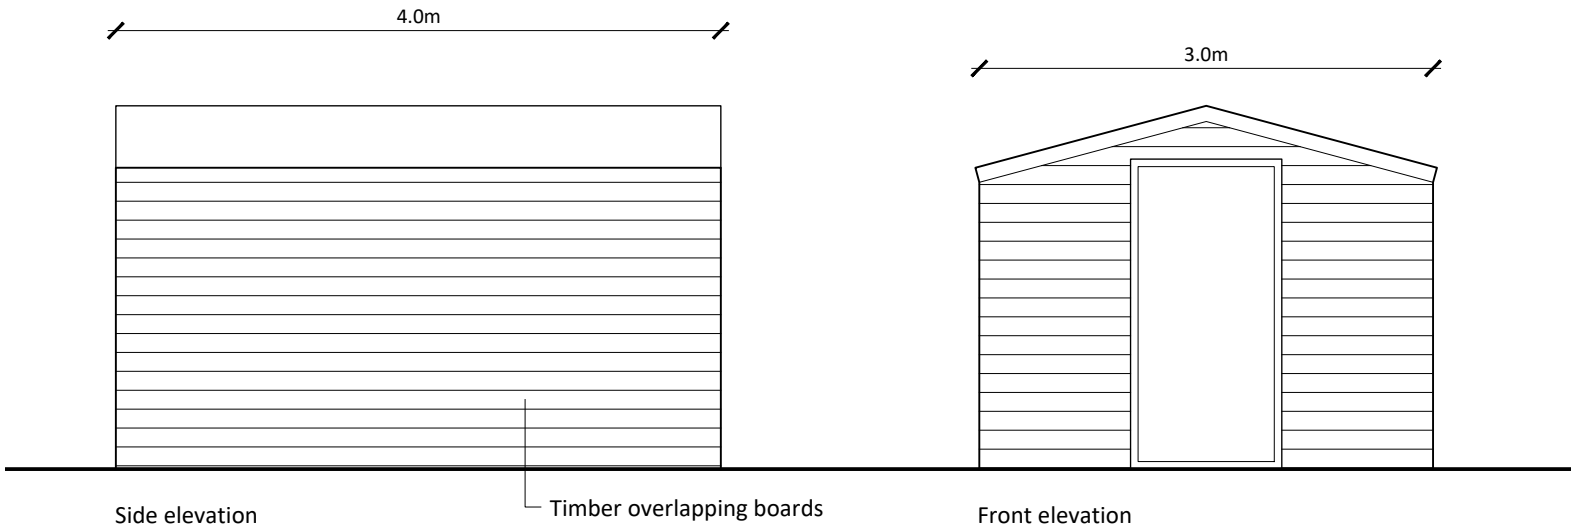

Side elevation

Front elevation

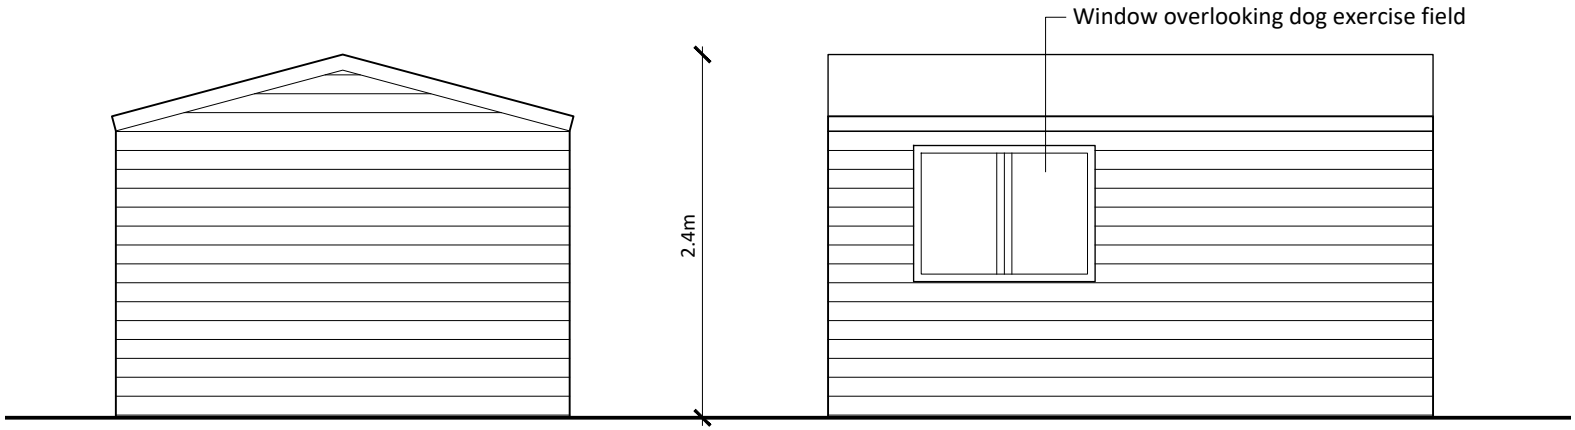

Rear elevation

Side elevation

Notes

Copyright
© Robert Doughty Consultancy Limited.
All rights described in the Copyright, Designs and Patents Act 1988 have been asserted.

Dimensions
All dimensions shown are for the purposes of obtaining the relevant planning permission only.

0 1 2 3 4 5m

Rev	Description	Date

Robert Doughty Consultancy

32 High Street, Helpringham
Sleaford, Lincolnshire, NG34 0RA

Tel: 01529 421646
Email: admin@rdc-landplan.co.uk
Web: www.rdc-landplan.co.uk

Client
Caudwell Farms

Project
Proposed Dog Paddock
Land off Topsgate, Gedney

Drawing
Proposed field shelter

Scale @ A4	Date
1: 50	08/12/23

Drawn By	Checked By
WW	LMS

Job Number	Status	Purpose of Issue
1600-1	PL	Planning

Drawing No.	Rev
1600-1_PL_GA01	-