
Proposed Site Plan

0 10 20 30 40 50m


1.1250

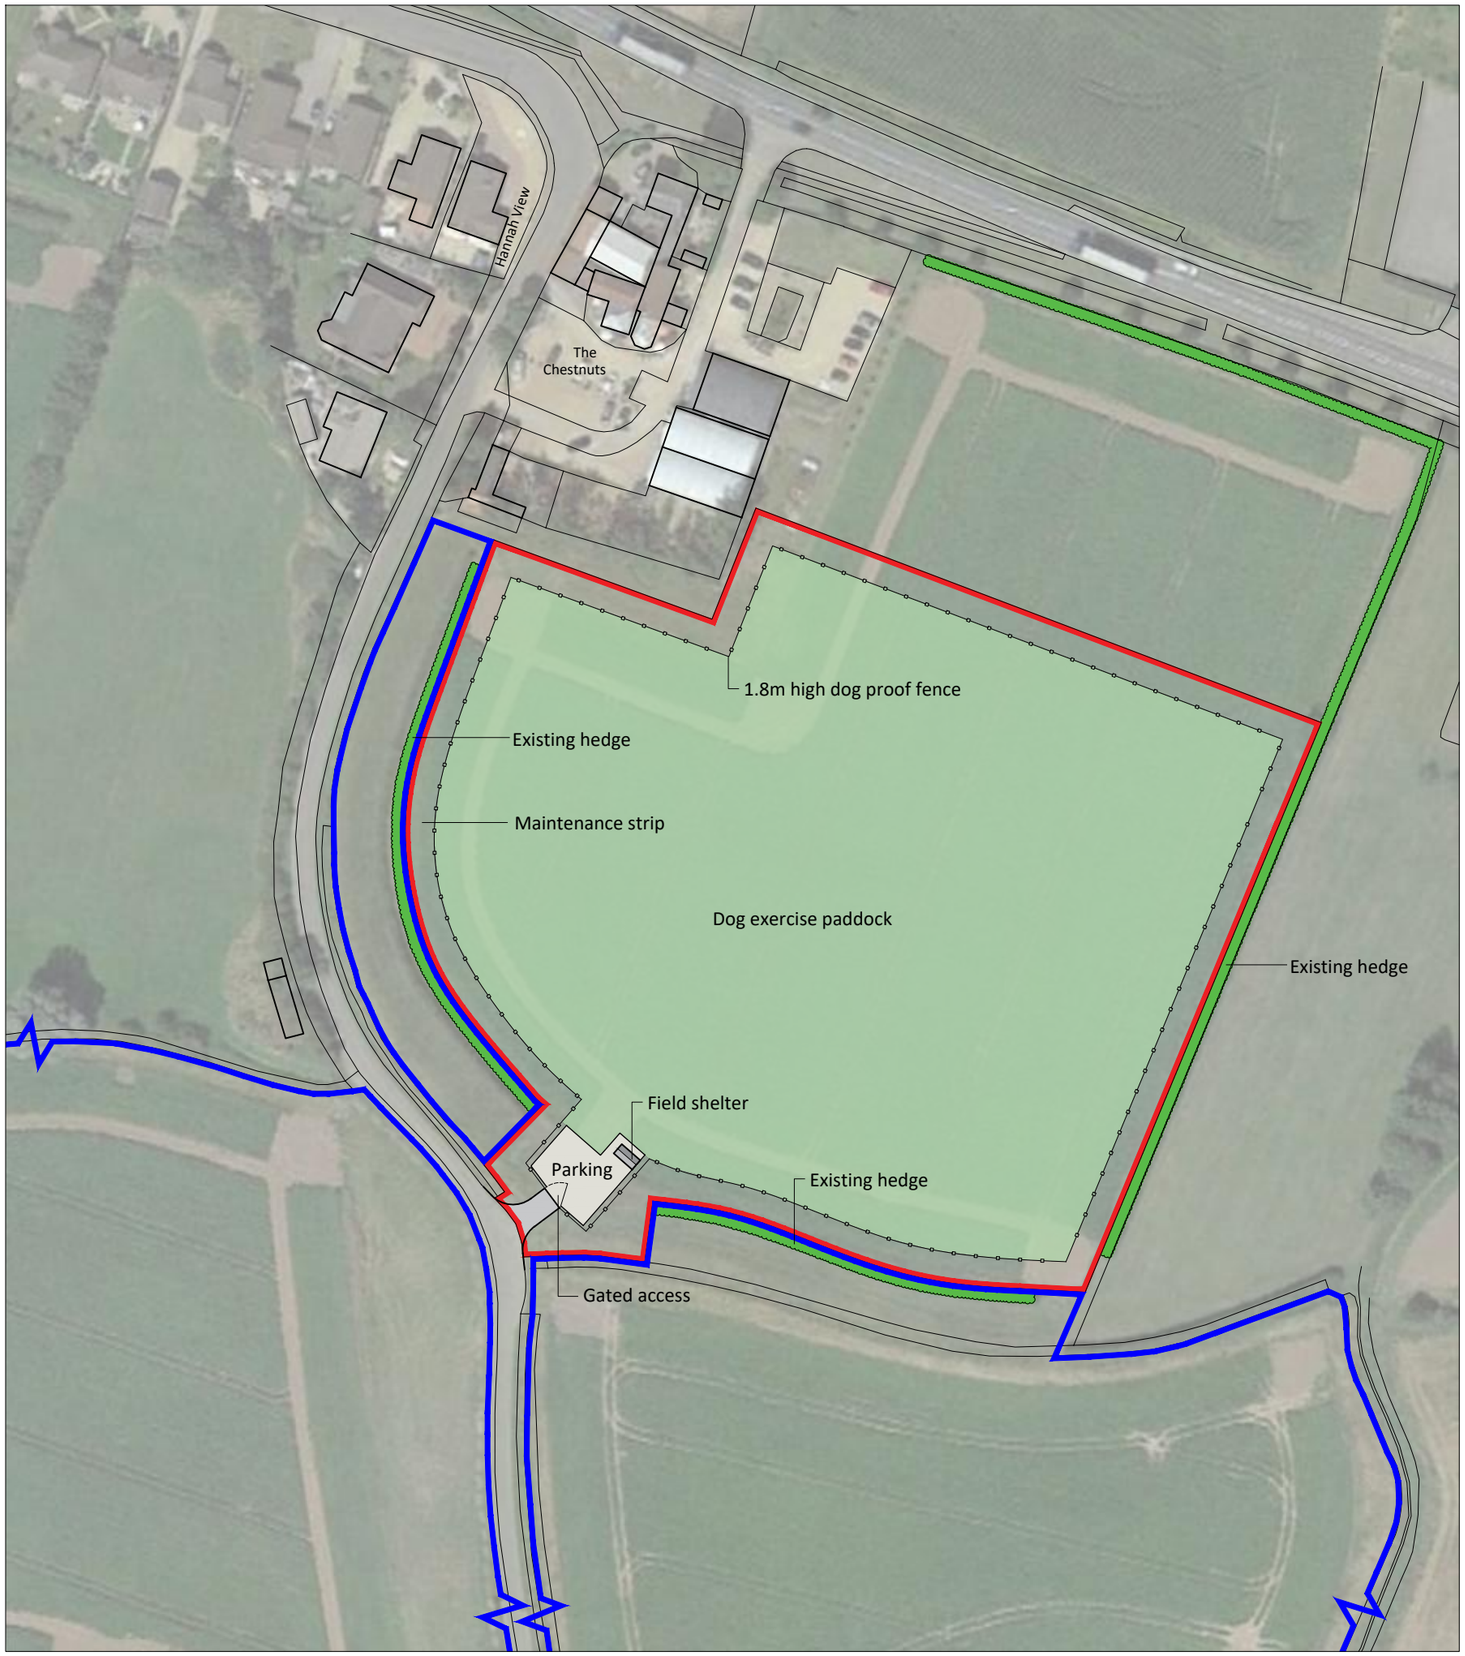

Proposed Visibility Splays

0 10 20 30 40 50m

1.1000

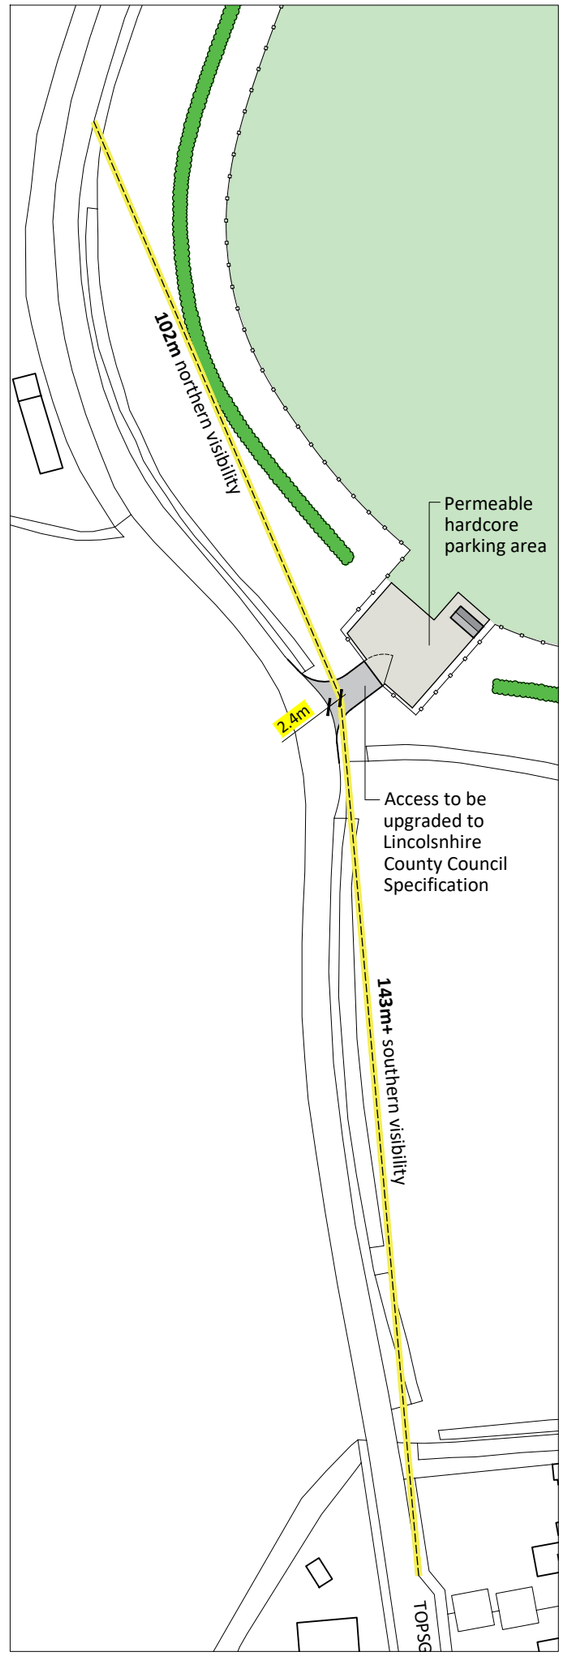

Notes

Copyright
© Robert Doughty Consultancy Limited.
All rights described in the Copyright, Designs and Patents Act 1988 have been asserted.

Ordnance Survey Map
© Crown Copyright. OS Licence No: AR 100010613.

Dimensions
All dimensions shown are for the purposes of obtaining the relevant planning permission only.

CDM 2015
This drawing is for illustrative purposes and/or obtaining the relevant planning permission only. It should not be used for construction and accordingly, risk identification under the Construction (Design & Management) Regulations 2015 has not been undertaken.

N

Rev	Description	Date
A	Visibility splays added	25.01.24

rdc
Robert Doughty Consultancy

32 High Street, Helpringham
Sleaford, Lincolnshire, NG34 0RA

Tel: 01529 421646
Email: admin@rdc-landplan.co.uk
Web: www.rdc-landplan.co.uk

Client
Caudwell Farms

Project
Proposed Dog Paddock
Land off Topsgate, Gedney

Drawing
Proposed site plan

Scale @ A3	Date
As shown	08/12/23

Drawn By	Checked By
WW	LMS

Job Number	Status	Purpose of Issue
1600-1	PL	Planning

Drawing No.	Rev
1600-1_PL_SP01	A