This document is the property of David Trundley Design Services Ltd and may not be reissued, loaned or copied in part or in whole without written permission © 2012


All dimensions are in millimetres unless stated otherwise.

It is recommended that information is not scaled off this drawing.

This drawing should be read in conjunction with all other relevant information, specifications & schedules.


If this drawing is received electronically it is the recipients responsibility to print the document at the correct scale.

All dimensions to be checked on site prior to commencing work and any discrepancies to be advised immediately.

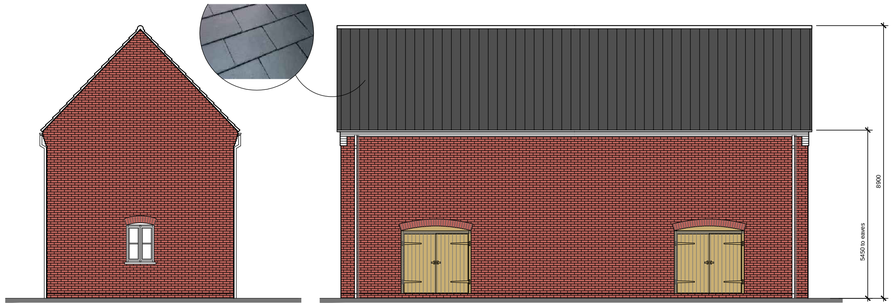

NORTH FACING ELEVATION
SCALE: 1:100


WEST FACING ELEVATION
SCALE: 1:100

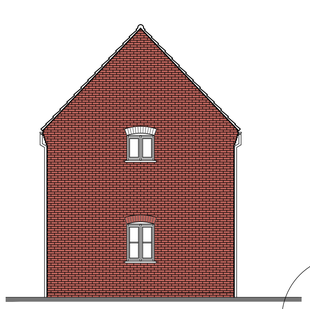

SOUTH FACING ELEVATION
SCALE: 1:100




EAST FACING ELEVATION
SCALE: 1:100

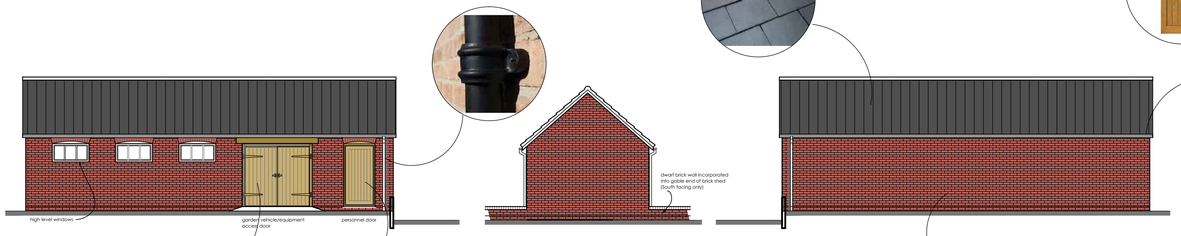

FRONT ELEVATION
*WEST FACING
SCALE: 1:100

SIDE ELEVATION/S
NORTH & SOUTH FACING
SCALE: 1100

REAR ELEVATION
EAST FACING
SCALE: 1:100

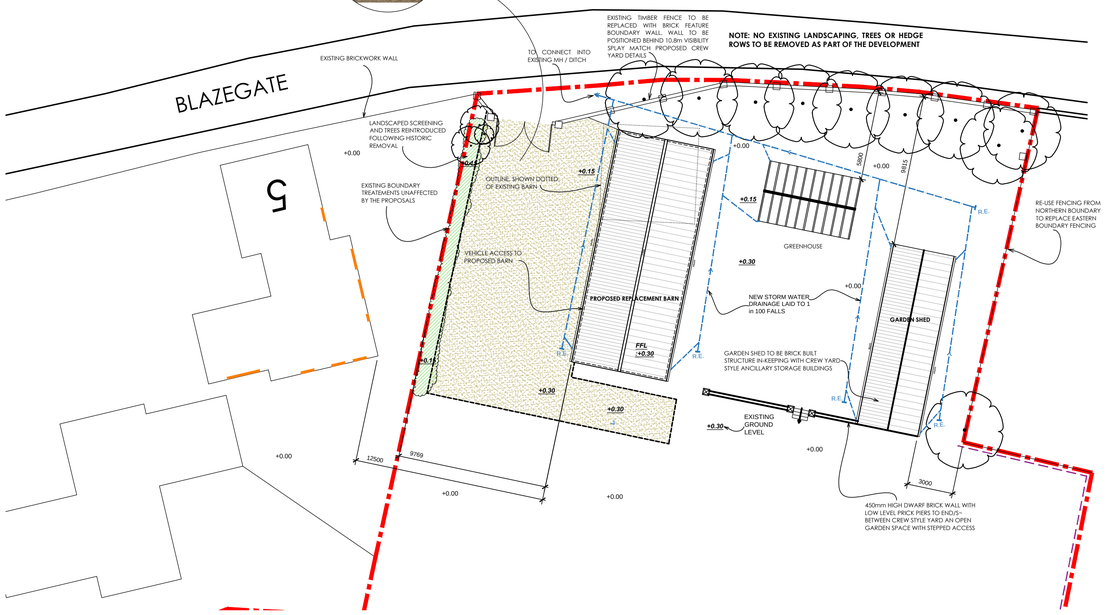


PROPOSED SITE PLAN
SCALE 1:200


MATERIALS SCHEDULE

FACING BRICK WALLS	SELECTED BRICK: *HOSKINS FARMHOUSE BLEND* WITH 'BAGGED' BUFF MORTAR, ENGLISH BOND. BRICKWORK ON NEWLY CONSTRUCTED GARAGE TO BE USED AS A SAMPLE PANEL .
ROOF FINISH	400 X 250 COELLA NATURAL GREY SLATES ON 25 x 50mm TIMBER BATTENS
SURFACE MATERIALS	20mm WASHED GRAVEL FROM LOCAL SOURCE
EAVES DETAILS	DECORATIVE BARGEBOARDS TO BE WHITE PAINTED TIMBER. BRETT MARTIN HERITAGE GUTTERS ON FIXED BRACKETS WITH DOWNPIPES TO MATCH


NOTE: TOP OF WALL AND PIERS TO BE AT A CONSTANT LEVEL. HEIGHTS STATED ARE TO APPLY TO THE EXISTING PAVEMENT LEVEL

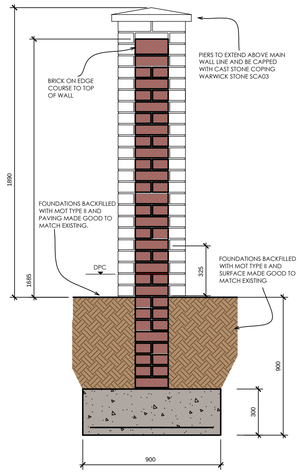


TYPICAL WALL SECTION
SCALE: 1:20

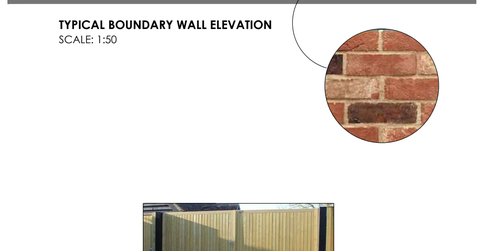

TYPICAL BOUNDARY WALL ELEVATION
SCALE: 1:50

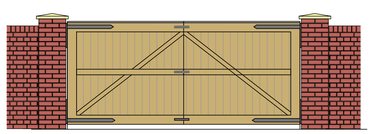


ELEVATION/S
SOUTH FACING (internal view)
SCALE: 1:50

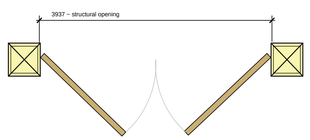

PLAN
SCALE: 1:50



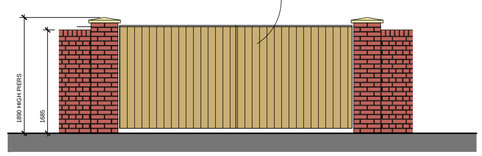

NORTH FACING (external view)
SCALE: 1:50

no	date	amendment description
-	-	-

Revisions

Drawing Status: PLANNING

trundley DESIGN SERVICES
www.trundley.com
Salgate Barn
Islington Road
Tilney All Saints
King's Lynn
Norfolk
PE34 4RY
Tel: 01553 617700
Fax: 01553 617874
Email: enquiries@trundley.com

Project Title:

MR & MRS PLUMB
GRANITE HOUSE
CHAPELGATE, GEDNEY
SPALDING
PE12 0BJ

Drawing Title:
PLANNING CONDITIONS DETAILS

Scale: as shown @ A1
Date: DEC 2015
Drawn: IPGT

Drawing Number: 13-P33-PL110
Revision:

Checked by:
Date:

If this drawing is unsigned in the check box then the drawing is an unauthorised issue and should not be used for any purposes