

New Opening schedule: -

Ref	Opening Description	Opening Size	Lintel Type	Lintel Length	Secure Door & Window
1	Entrance Doors Side Screen	1025w x 2250h 542w x 2250h	Keystone HD/K-90	1950mm	Yes
2	Garage Door	5160w x 2250h	254 x146x31UB + 10mm Plate	5400mm	Yes
3	Personel Double Door	1810w x 2100h	Keystone HD/K-90	2250mm	Yes
4	Window	685w x 1050h	Keystone S/K-90	1050mm	Yes
5	Window	685w x 1050h	Keystone S/K-90	1050mm	Yes
6	French Doors 2 No. Screens	1810w x 2100h 787.5w x 2100h	203 x133x30UB + 10mm Plate	5600mm	Yes
7	Window	685w x 1050h	Keystone S/K-90	1050mm	Yes
8	Personel Double Door	1810w x 2100h	Keystone HD/K-90	2250mm	Yes
9	Garage Door	5160w x 2250h	254 x146x31UB + 10mm Plate	5400mm	Yes
10	Feature Screen	1565w x 1950h	Keystone HD/K-90	1950mm	Yes
11	Window	2250w x 1200h	Keystone HD/K-90	2550mm	
12	Window	1245w x 1050h	Keystone HD/K-90	1650mm	
13	Window	685w x 1200h	Keystone S/K-90	1050mm	
14	Window (PLOT 1 ONLY)	685w x 1200h	Keystone S/K-90	1050mm	
15	Bi-Fold Doors	3385w x 2100h	203 x133x30UB + 10mm Plate	5600mm	Yes
16	French Doors	1810w x 2100h	Keystone HD/K-90	2250mm	Yes
17	Window	2250w x 1200h	Keystone HD/K-90	2550mm	
23	30min Fire Door smoke & fire seals, self closer & 100mm hardword step down	910w x 2100h	Keystone HD/K-90	1200mm	
24	30min Fire Door smoke & fire seals	910w x 1950h	Keystone HD/K-90	1200mm	
25	Internall Door Opening	910w x 1950h	HD BOX/K-100	1200mm	
26	30min Fire Door smoke & fire seals	910w x 1950h	HD BOX/K-100	1200mm	
27	30min Fire Double Doors smoke & fire seals	1800w x 1950h	HD BOX/K-100	2100mm	
28	30min Fire Double Doors smoke & fire seals	1800w x 1950h	Keystone HD/K-90	2100mm	

EXTERNAL MATERIAL SCHEDULE:-
Walls - Wienerberger Olde Farndale Multi
Roof - Wienerberger Lindum Dark Grey
Windows & Doors - White UPVC
Guttering/ Downpipes - Black UPVC

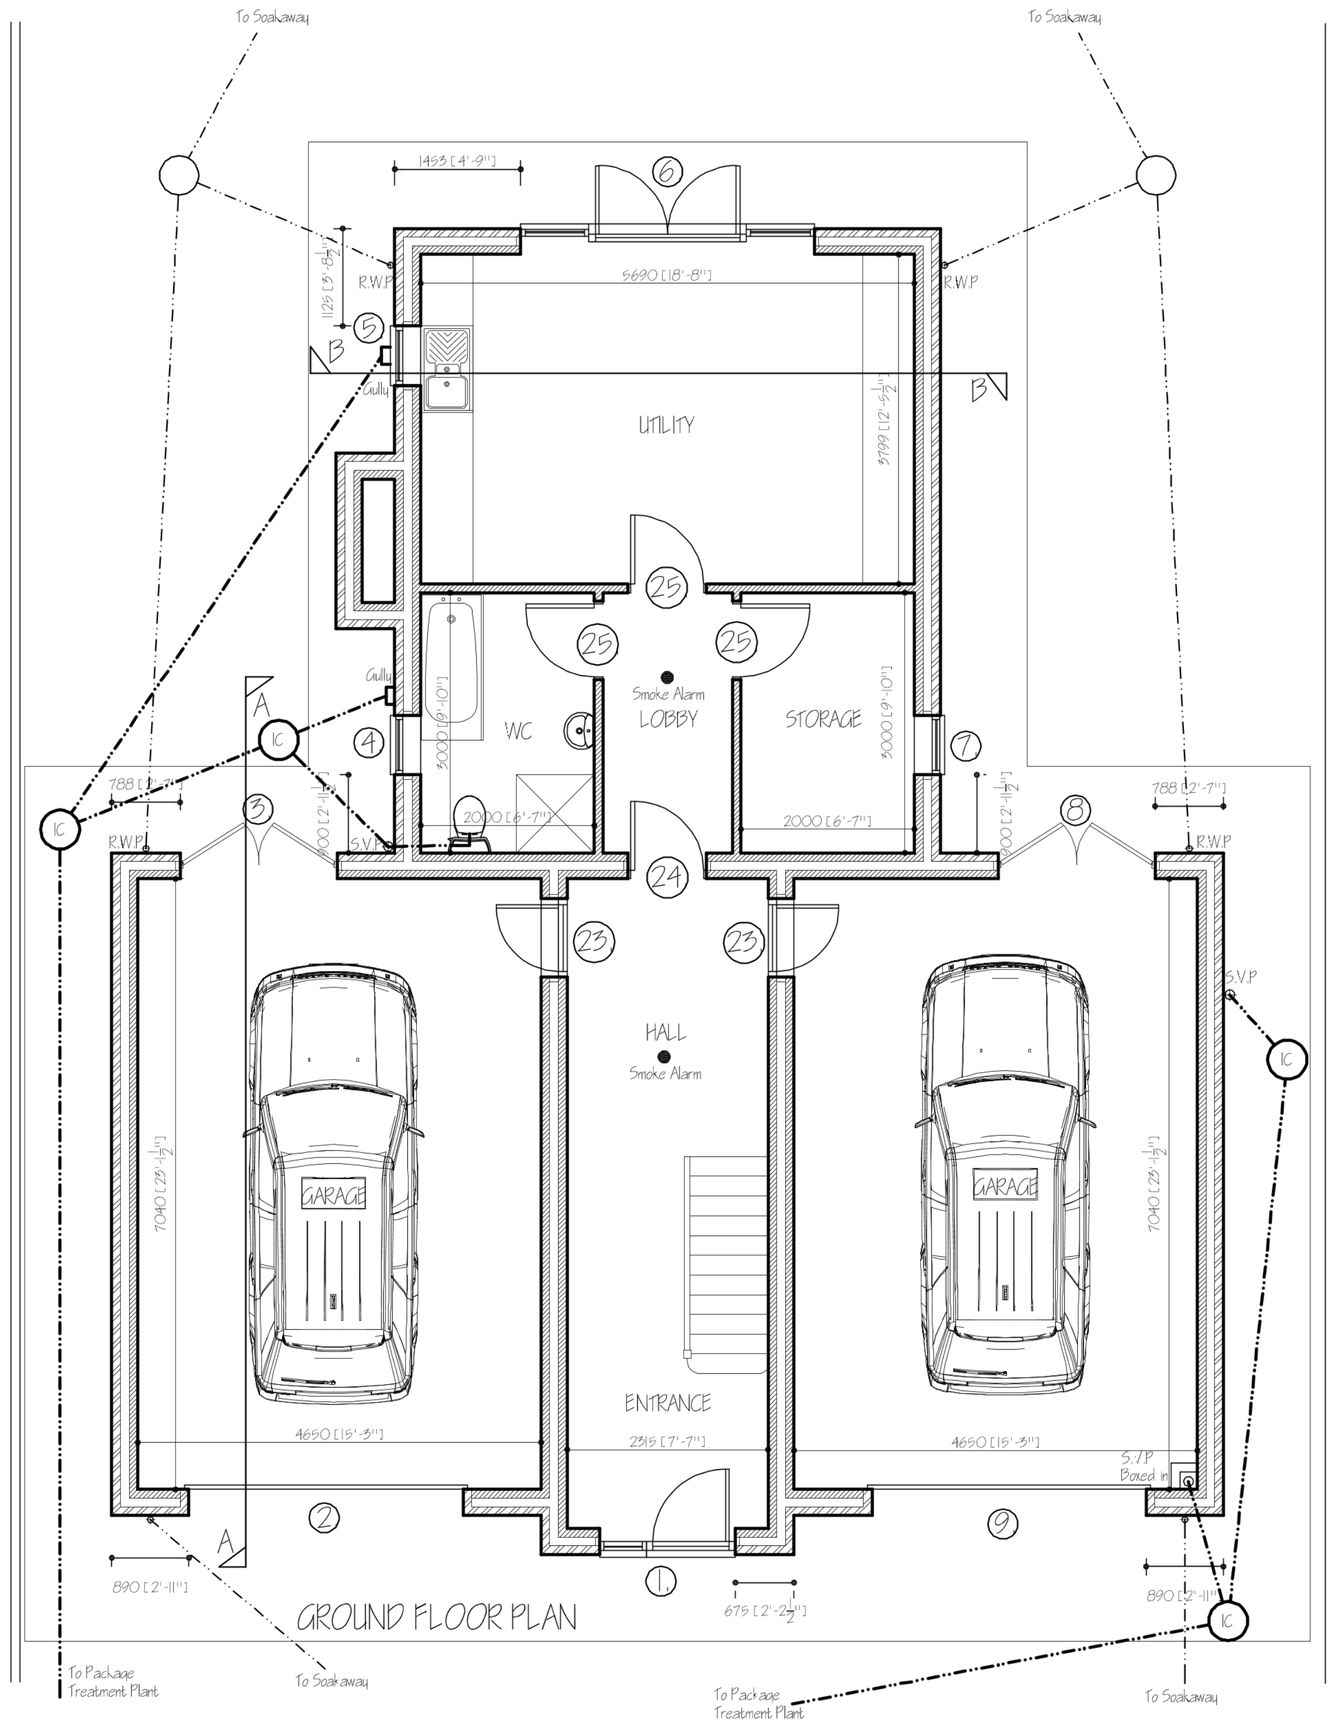

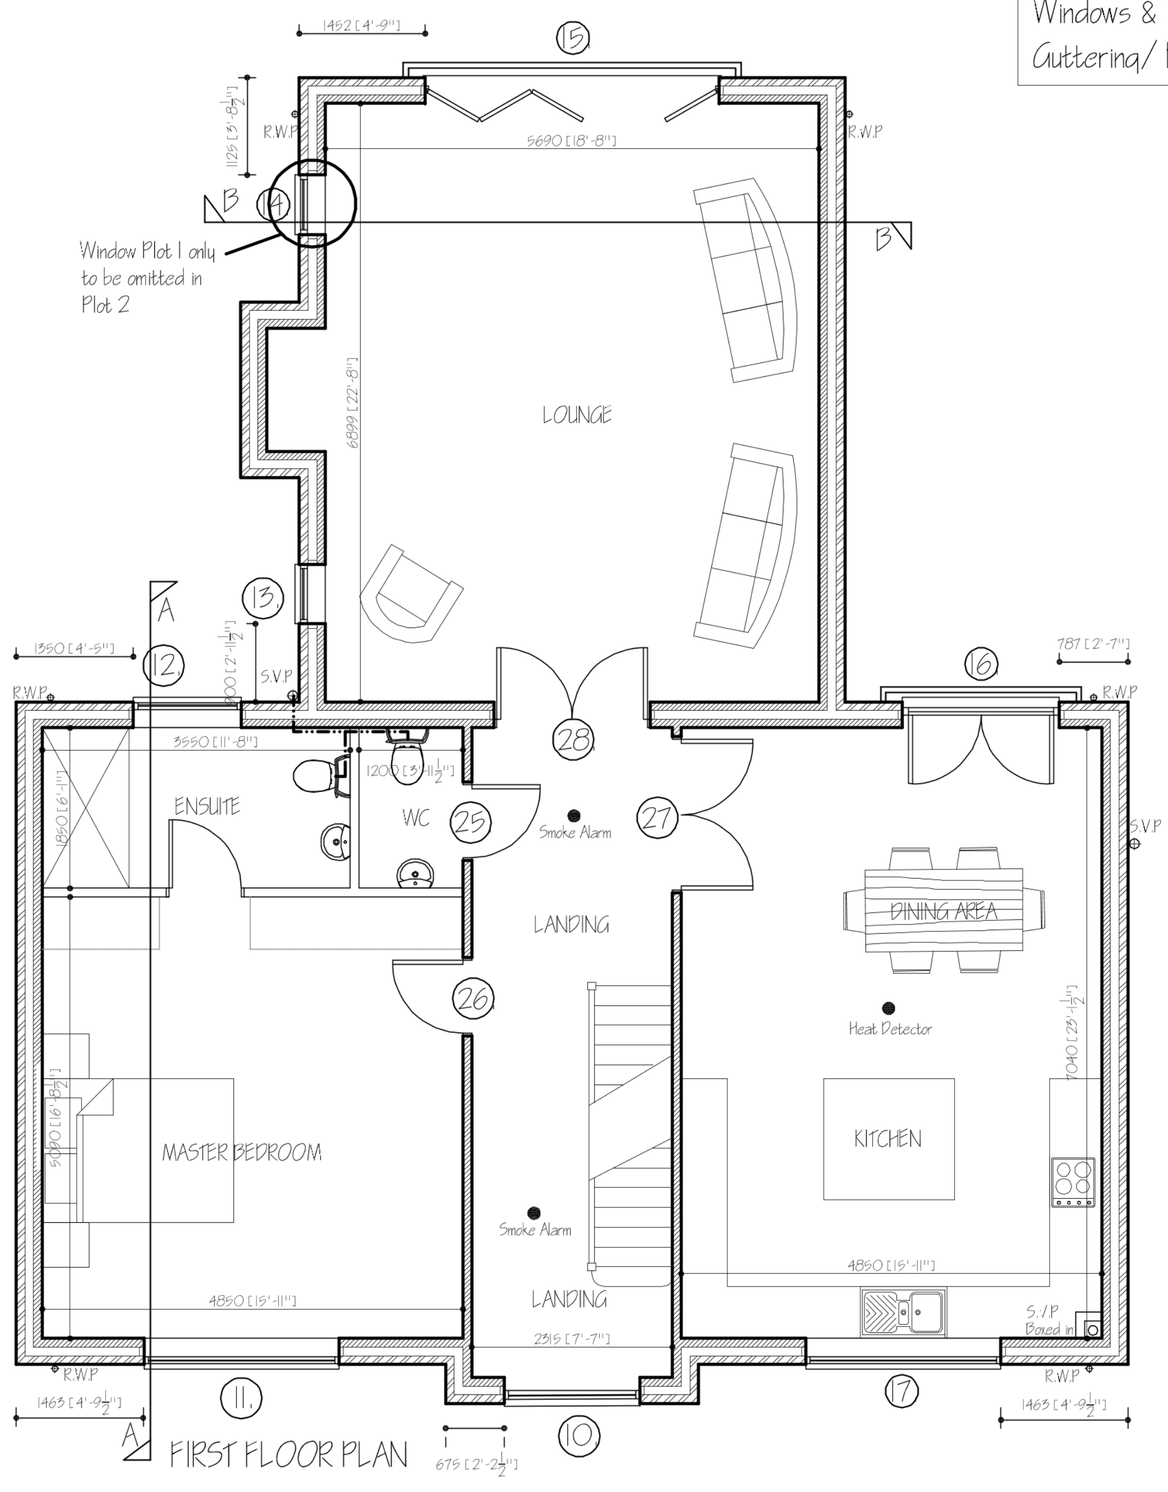

P	PLANNING OFFICERS AWARDS - PLOT 2 WINDOW	JAN '2025
E	BUILDING REGULATIONS APPLICATION	JAN '2025
D	CLIENTS AMENDMENTS	NOV '2022
C	LOUNGE WINDOW REMOVED	AUG '2022
B	CLIENTS AMENDMENTS	JULY '2022
A	CLIENTS AMENDMENTS	JULY '2022
ref:	revision	date

G. R. MERCHANT LTD.
I.ENG AMICE FIWO

ARCHITECTURAL, STRUCTURAL AND LAND DRAINAGE CONSULTANTS

4 Wrights Mews
12A Park Road, Holbeach,
Spalding, Lincs. PE12 7EE
Tel: 01406 490800
Fax: 01406 425744
E-Mail: gr.merchant@btconnect.com

Project
RESIDENTIAL DEVELOPMENT
ADJ. WAYMOND
MAIN ROAD
GEDNEY DROVE END, LINCS, PE12 9PA.

Client
MR & MRS S WILLIAMSON

Drawing
PLOTS 1 & 2
GROUND & FIRST FLOOR PLANS

Job Ref.	Drawing No.
4023-22	02F.
Date	**Drawn**
JUNE 2022.	S.D.

Scales
1:50 1:100

DO NOT SCALE FROM THIS DRAWING

This drawing is copyright and may not be altered, traced, photographed or used for any other purpose other than that for which it is issued. The General Contractor is to check all dimensions on site and report any discrepancies to the Architect. All details shown on this drawing including foundations are based upon typical site conditions related to the area. No responsibility can be accepted for abnormal conditions which may be discovered during construction unless reported to the Architect so that design amendments may be considered. Site soil surveys are recommended in respect of foundations to establish specific site conditions before foundation work is undertaken. This drawing is limited in the amount of information contained and does not purport to contain a full specification of the works. It is solely for the purpose of obtaining Planning / Building Regulation approval. This drawing must not be used as a contract document alone. The works will not be supervised or inspected on site by G R Merchant or any representative thereof. It is the client or their appointed agents responsibility to control workmanship, substitution of materials, adherence to specification, variations to contract etc.All the works shall be carried out in accordance with the current Building Regulations, BS Codes of Practice and installed etc. in strict accordance with manufacturers instruction and relevant code of practice. Materials shall conform to appropriate British standard specification or BBA certificate or European code equivalent. The Employer / Client shall ensure that the selected contractor is conversant with and adopts all measures necessary to achieve compliance with Health and Safety legislation for Building sites and Work places. The Employer / Client is advised that should the works need to comply with the Construction Design and Management Regulations an independant Planning Supervisor will be required. The works shall comprise of all that is shown on the drawing and details. Work that may not specifically be shown but may be reasonably inferred as necessary to carry out the works shall be deemed to be included. It is the plot / land owners responsibility to be aware of the Party Wall etc. Act 1996 when building in close proximity to adjoining neighbors boundaries.