



FRONT ELEVATION

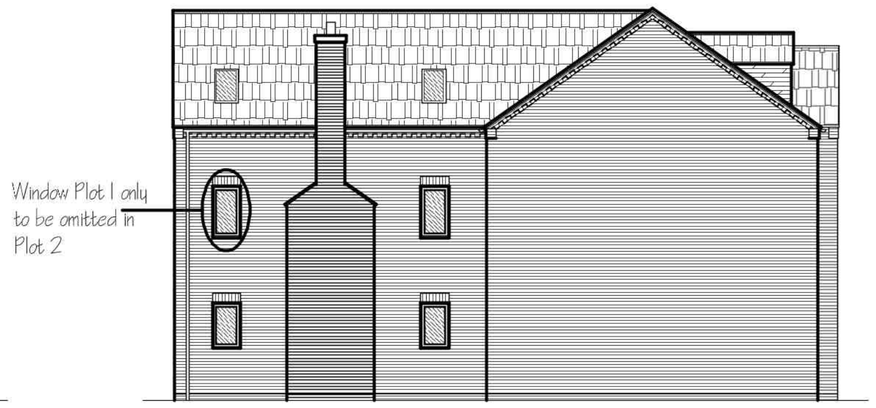


SIDE ELEVATION



REAR ELEVATION

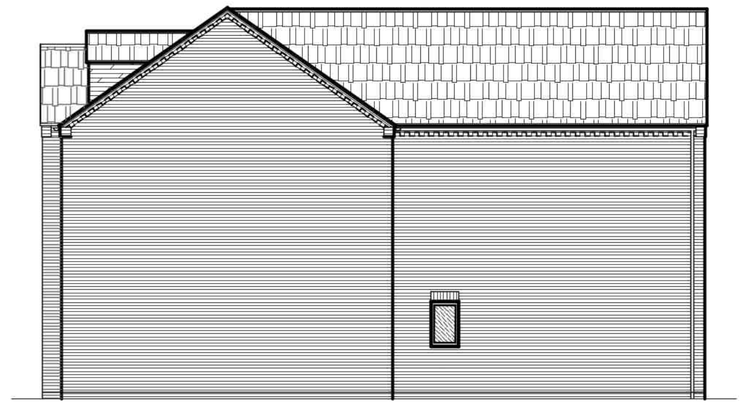

SIDE ELEVATION

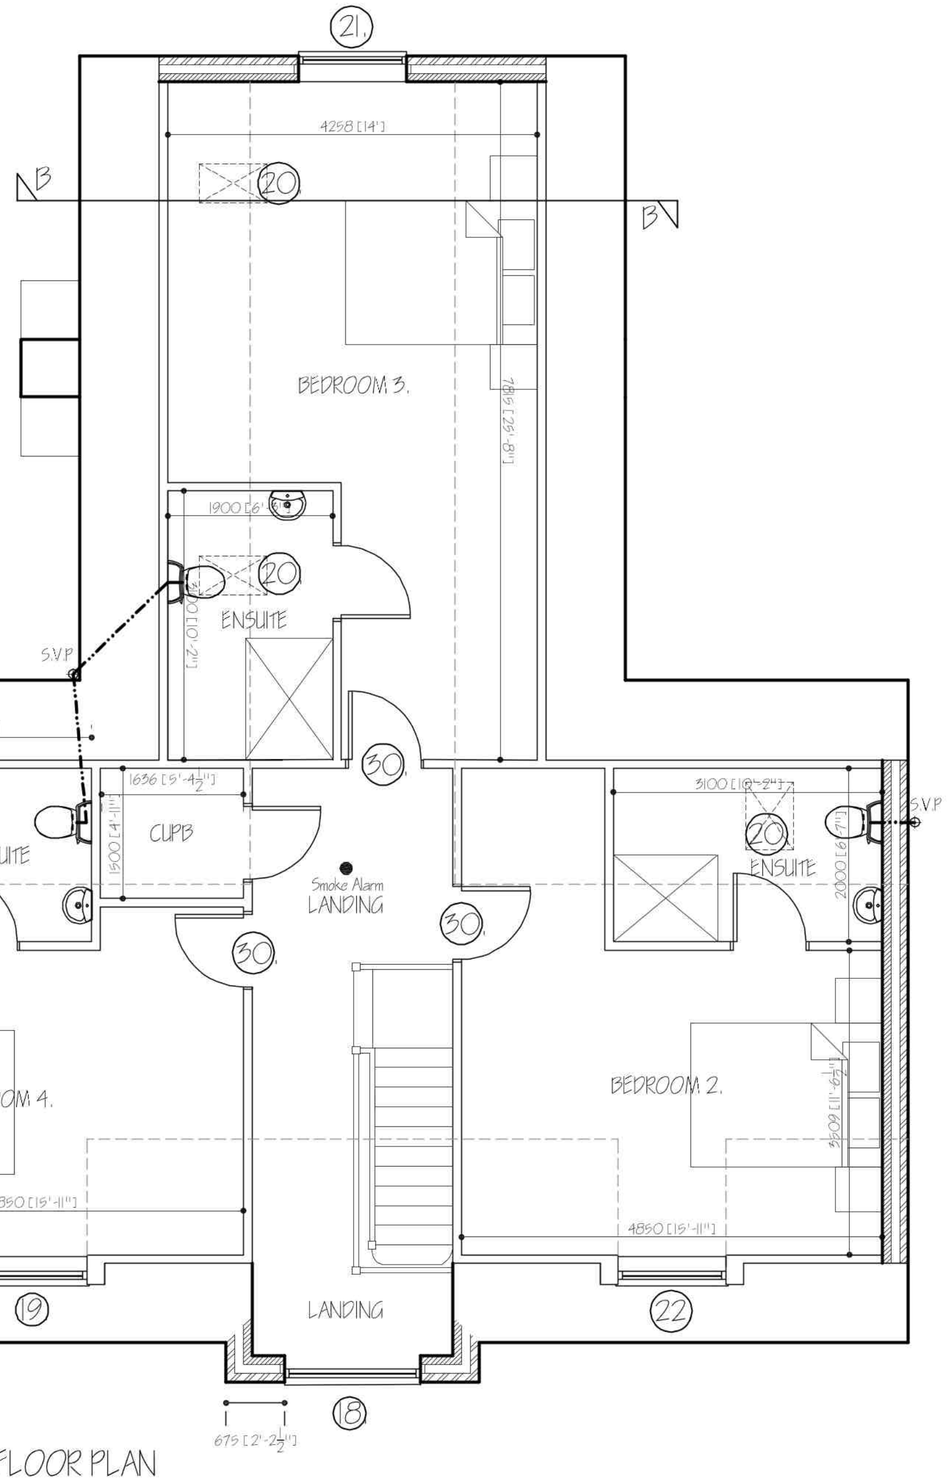

SECOND FLOOR PLAN

New Opening schedule: -

Ref	Opening Description	Opening Size	Lintel Type	Lintel Length	Secure Door & Window
18	Feature Screen	1965w x 1725h (max)	Special lintel	1950mm	
19	Dormer Window	1245w x 900h	Part of Dormer Construction		
20	Roof Light	550w x 1180h	Part of Roof Construction		
21	Window	1245w x 1050h	Keystone S/K-90	1650mm	
22	Window	1245w x 900h	Part of Dormer Construction		
29	30min Fire Door smoke & fire seals	910w x 1950h	Part of Stuckwork.		

ref:	revision	date
F	PLANNING OFFICERS AMENDS - PLOT 2 WINDOW	JAN 2023
E	BUILDING REGULATIONS APPLICATION	JAN 2023
D	CLIENTS AMENDMENTS	DEC 2022
C	CLIENTS AMENDMENTS	NOV 2022
B	LOUNGE WINDOW REMOVED	AUG 2022
A	CLIENTS AMENDMENTS	JULY 22

G. R. MERCHANT LTD.
I.ENG AMICE FIWO

ARCHITECTURAL, STRUCTURAL AND LAND DRAINAGE CONSULTANTS

4 Wrights Mews
12A Park Road, Holbeach,
Spalding, Lincs. PE12 7EE
Tel: 01406 490800
Fax: 01406 425744
E-Mail: gr.merchant@btconnect.com

Project
RESIDENTIAL DEVELOPMENT
ADJ WAYMOND
MAIN ROAD
GEDNEY DROVE END, LINCS, PE12 9PA.

Client
MR & MRS S WILLIAMSON

Drawing
PLOTS 1 & 2
SECOND FLOOR PLAN & ELEVATIONS

Job Ref. 4023-22

Drawing No. 05F.

Date JUNE 2022.

Drawn SJD.

Scales 1:50 1:100

DO NOT SCALE FROM THIS DRAWING

This drawing is copyright and may not be altered, traced, photographed or used for any other purpose other than that for which it is issued. The General Contractor is to check all dimensions on site and report any discrepancies to the Architect. All details shown on this drawing including foundations are based upon typical site conditions related to the area. No responsibility can be accepted for abnormal conditions which may be discovered during construction unless reported to the Architect so that design amendments may be considered. Site soil surveys are recommended in respect of foundations to establish specific site conditions before foundation work is undertaken. This drawing is limited in the amount of information contained and does not purport to contain a full specification of the works. It is solely for the purpose of obtaining Planning / Building Regulation approval. This drawing must not be used as a contract document alone. The works will not be supervised or inspected on site by G.R. Merchant or any representative thereof. It is the client or their appointed agents responsibility to control workmanship, substitution of materials, adherence to specification, variations to contract etc.All materials to be new unless otherwise stated and all components and materials etc. to be used fitted and installed in strict accordance with the manufacturers recommendations and instructions. Materials shall conform to appropriate British standard specification or BBA certificate or European code equivalent. The Employer / Client shall ensure that the selected contractor is conversant with and adopts all measures necessary to achieve compliance with Health and Safety legislation for Building sites and Work places. The Employer / Client is advised that should the works need to comply with the Construction Design and Management Regulations an independant Planning Supervisor will be required. The works shall comprise of all that is shown on the drawing and details. Work that may not specifically be shown but may be reasonably inferred as necessary to carry out the works shall be deemed to be included. It is the plot / land owners responsibility to be aware of the Party Wall etc. Act 1996. when building in close proximity to adjoining neighbors boundaries.