


Rear Elevation.

Side Elevation.

Side Elevation.

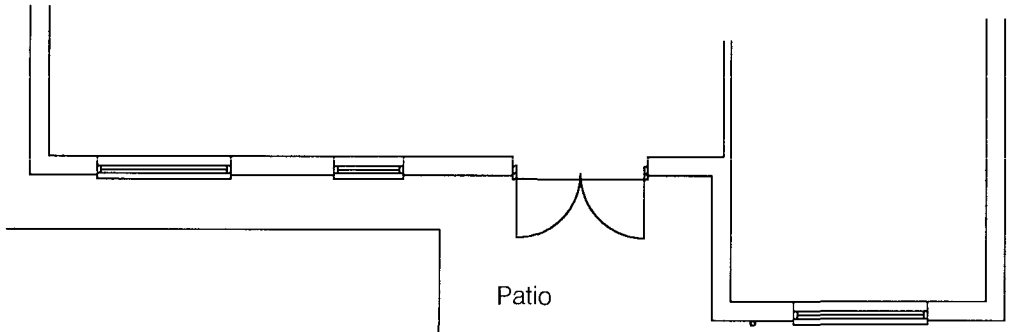

Part Ground Floor Plan

SOUTH HOLLAND DC
HOUSING & PLANNING
15 OCT 2001
Ref: 12/0681

Notes

1. All dimensions must be checked on site and not scaled from this drawing. Any discrepancies to be reported to the office below.
2. The Contractor shall make a survey of the site and shall be responsible for obtaining all dimensions and levels necessary for the proper construction of works as indicated.

Client

CHURCH

Job Title

**PROPOSED CONSERVATORY
REDROOFS KINGS GATE
GEDNEY**

Drawing Title

EXISTING

©Copyright

ELEVATION
ELEVATION PROJECTS LTD
DESIGN - CONSTRUCTION
PROJECT MANAGEMENT
16 Wright Street Hull HU2 8JU
Telephone 01482 587704
Fax 01482 587714
Email forename@elevationprojects.co.uk


Revisions	Date	Description	DR	CH
A				

Status: PLANNING

Scale: A4- 1:100 1:200 | Date: 10/10/01

Drawn By: RDIB | Checked | Approved


Drawing No.: 2025/36/01 | Rev

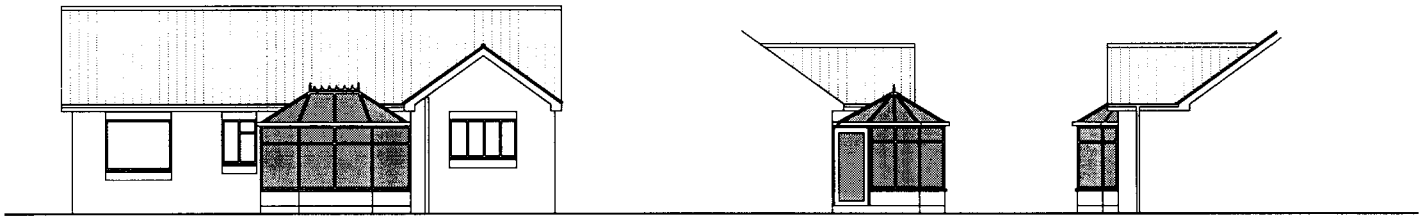

Rear Elevation.

Side Elevation.

Side Elevation.

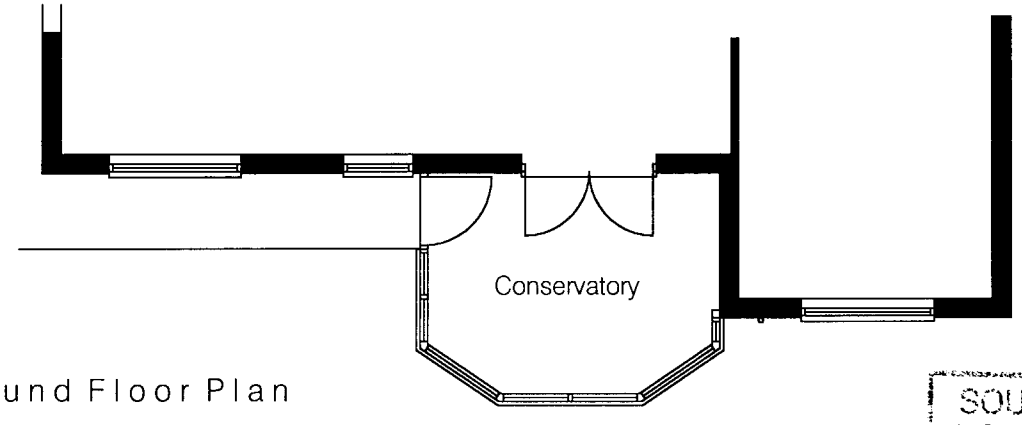

Part Ground Floor Plan

SOUTH HOLLAND DC
HOUSING & PLANNING
15 OCT 2001
Ref: 1.210/01

Notes

1. All dimensions must be checked on site and not scaled from this drawing. Any discrepancies to be reported to the office before.
2. The Contractor shall make a survey of the site and shall be responsible for obtaining all datum levels and levels necessary for the proper construction of works as indicated.

Client

CHURCH

Job Title

**PROPOSED CONSERVATORY
REDROOFS KINGS GATE
GEDNEY**

Drawing Title

PROPOSED

©Copyright

ELEVATION

ELEVATION PROJECTS LTD

DESIGN - CONSTRUCTION
PROJECT MANAGEMENT

16 Wright Street Hull HU2 8HJ

Telephone 01482 587704
Fax 01482 587714
Email forename@elevation-projects.co.uk

Revisions	Date	Description	DR	CH
A				

Status: PLANNING

Scale	Date
A4- 1:100 1:200	10/10/01

Drawn By	Checked	Approved
RDIB		

Drawing No.	Rev
2025/36/02	