

Do not scale directly from this drawing. All discrepancies are to be brought to the attention of the Practice.

The copyright to this drawing is owned by Trevor A Clay RIBA Ltd.




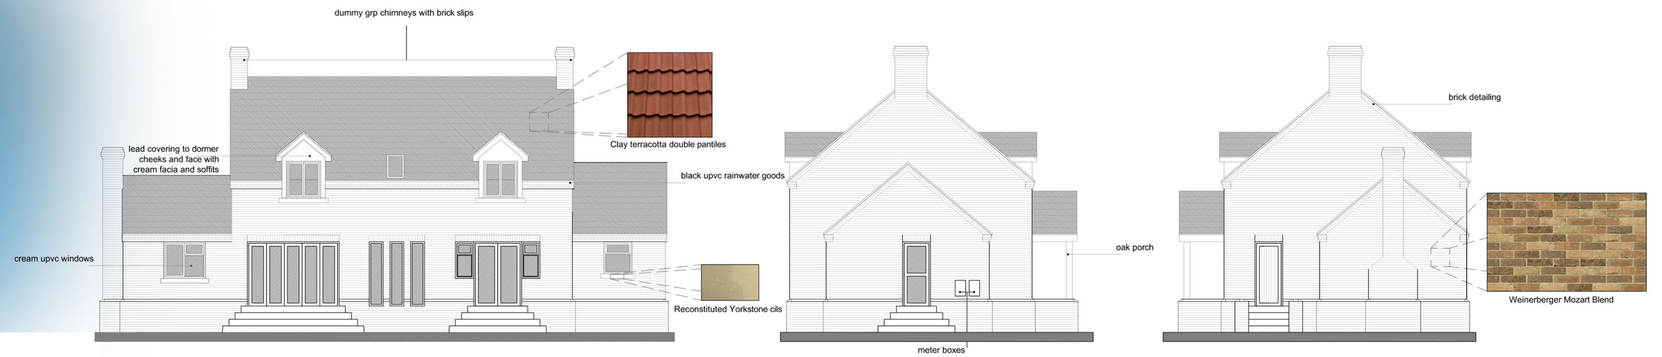

PROPOSED ELEVATIONS

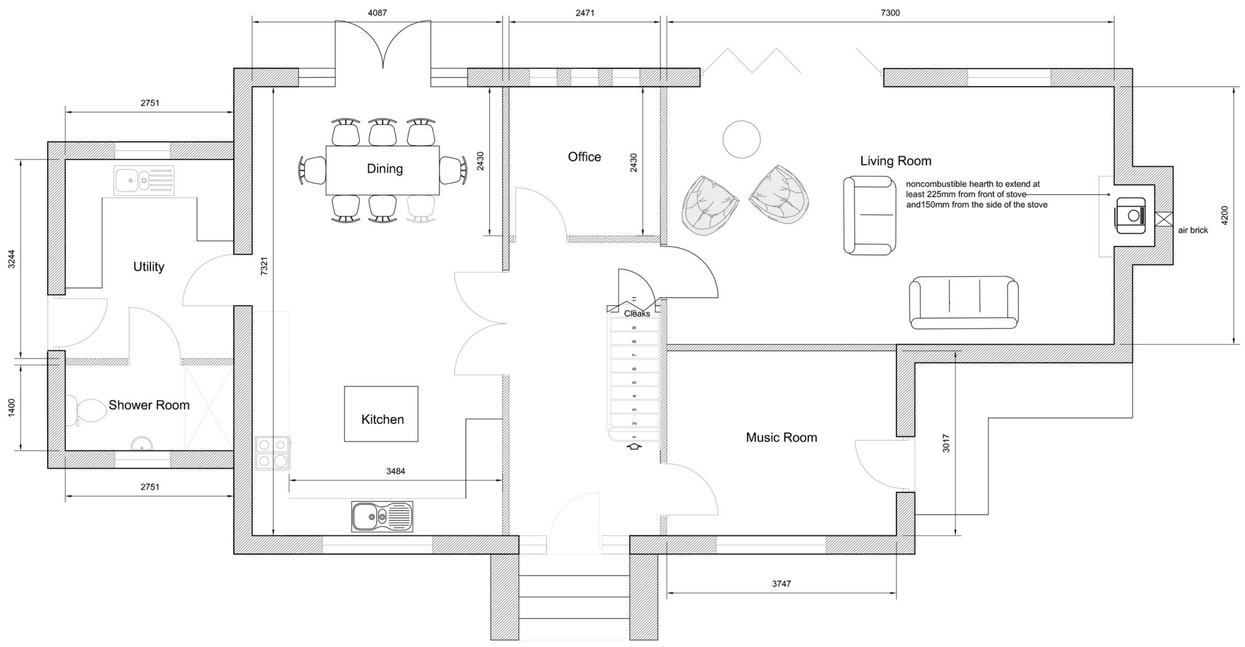

PROPOSED GROUND FLOOR PLAN

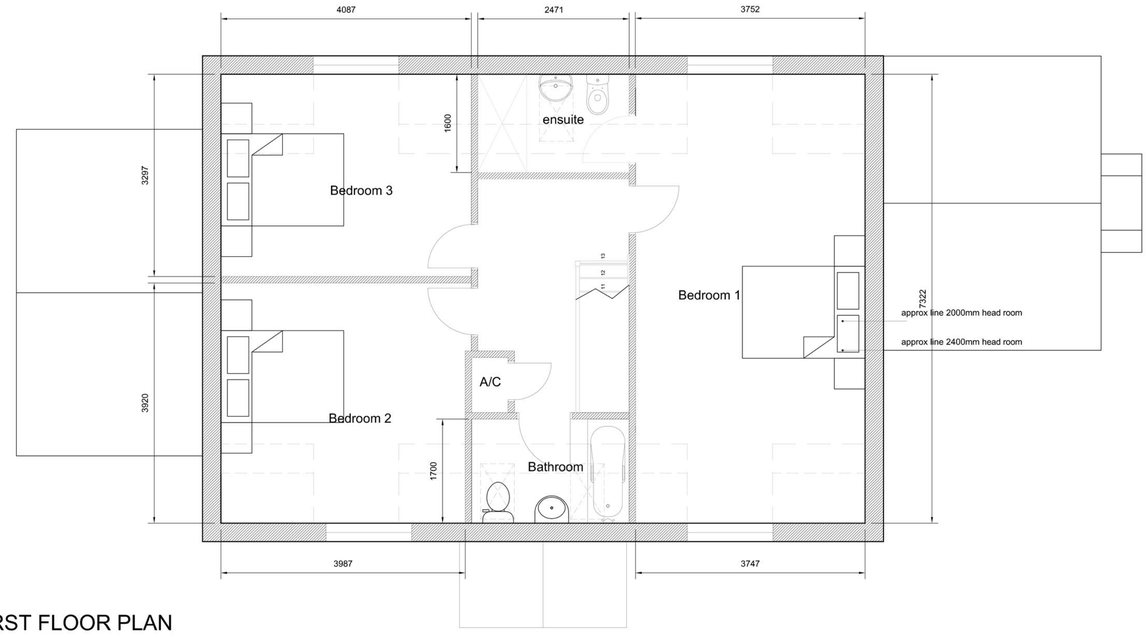

PROPOSED FIRST FLOOR PLAN

Revision	Date	Drawn	Description
Client	Mary Cubley		
Project	Proposed New Dwellings,Gedney Road, Long Sutton		
Drawing	Planning (elevations and floor plans)		
Scale	1:50, 1:100, @ A1 Drawn TAC Checked AWM Date 26/11/2018		Drawing No. 18/532/PA/003

Trevor A Clay RIBA Ltd, 14 Old Fendike Road, Weston Hills, Spalding, Lincs. PE126DD
01406 380027 07778 597975 trevor@tacarchitects.co.uk www.tacarchitects.co.uk