

Mr. and Mrs. P. Jay
Main Road, GEDNEY DROVE END.

Bungalow and Garage

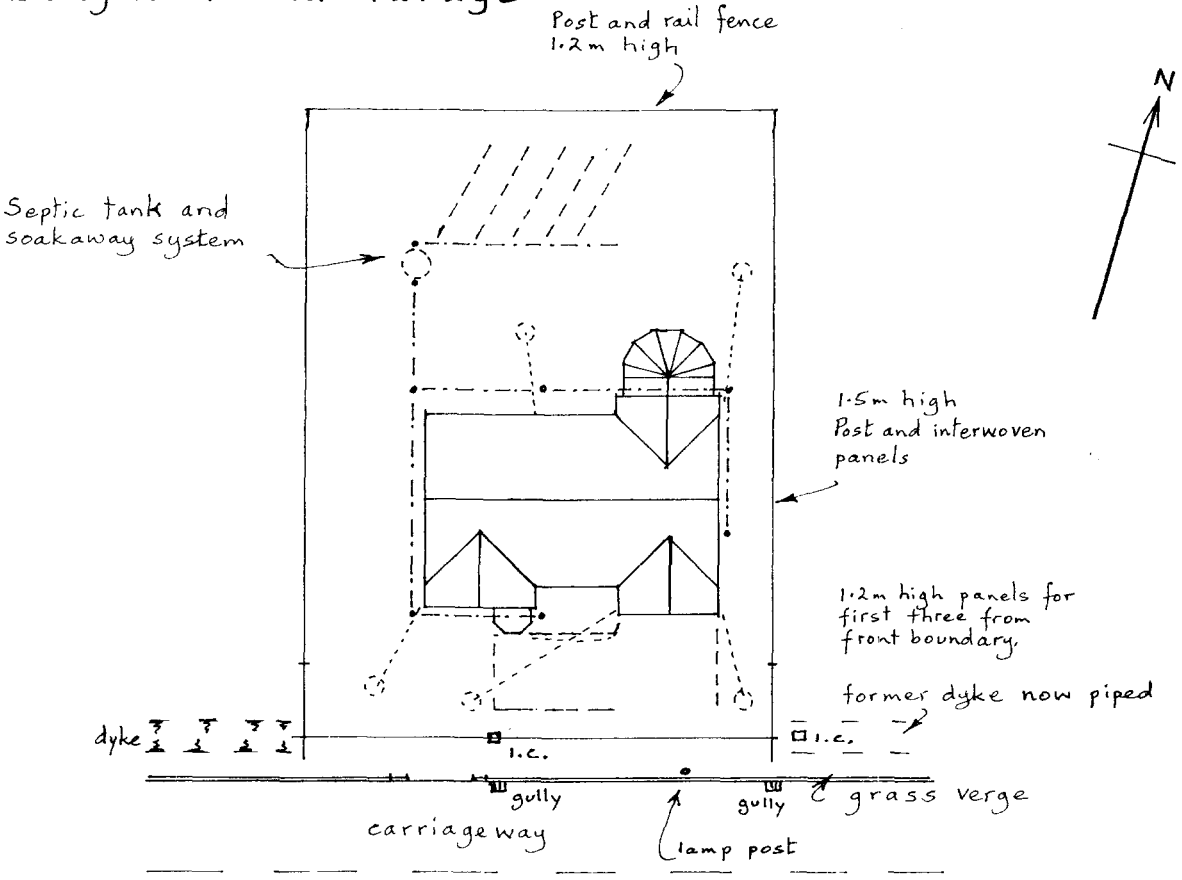

Site Plan scale 1:500

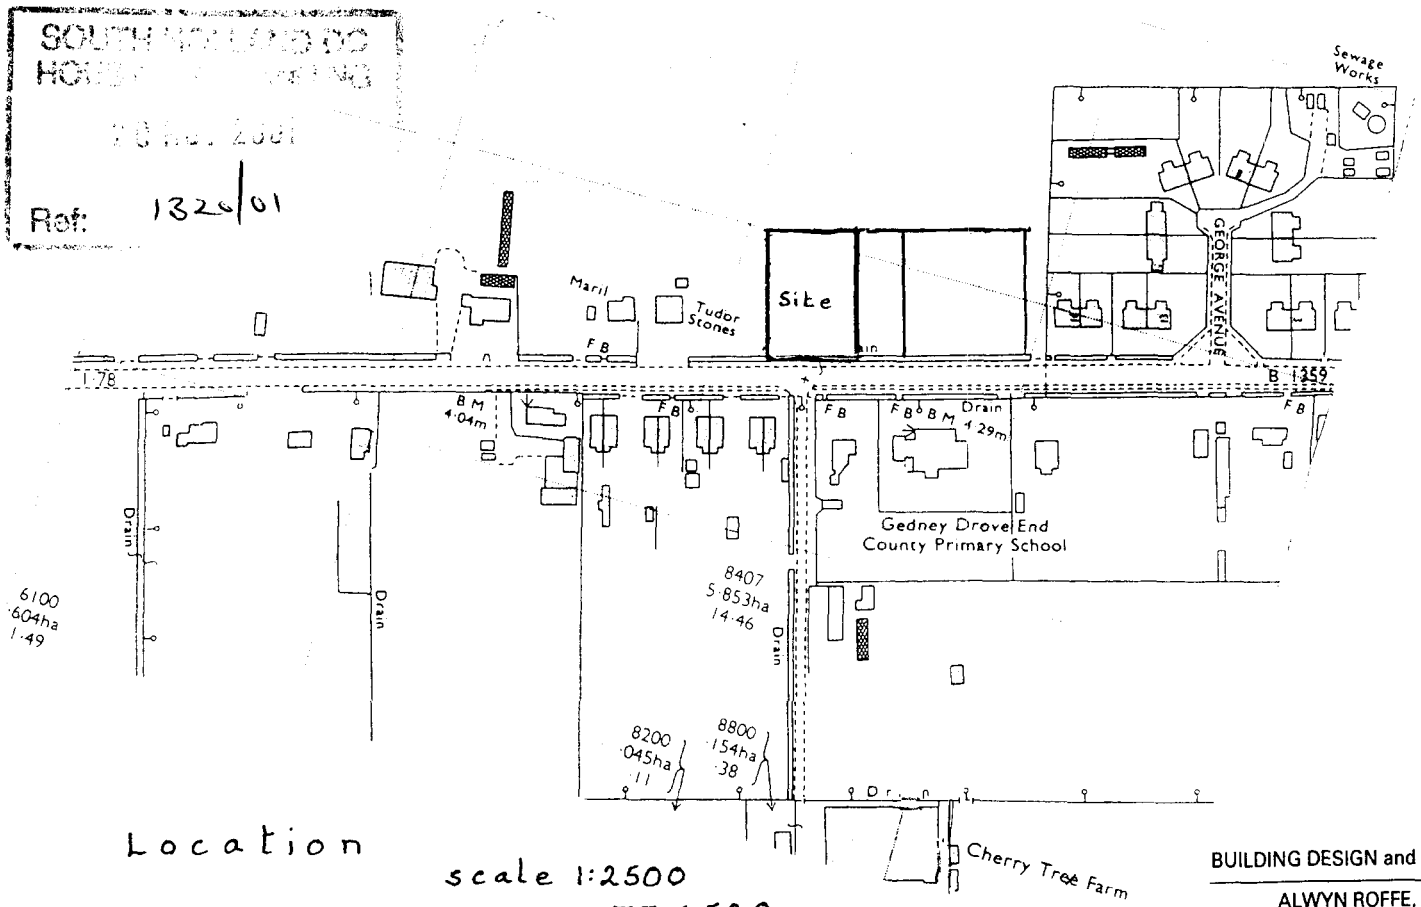

Location scale 1:2500
o.s. map TF 4529

Ref: 1326/01

BUILDING DESIGN and PLANS
ALWYN ROFFE,
1, Green Lane,
SPALDING, Lincs. PE11 2YB
tel : 01775 - 723 680