



BLOCK PLAN (1:200 at A1)


PLAN (1:100 at A1)

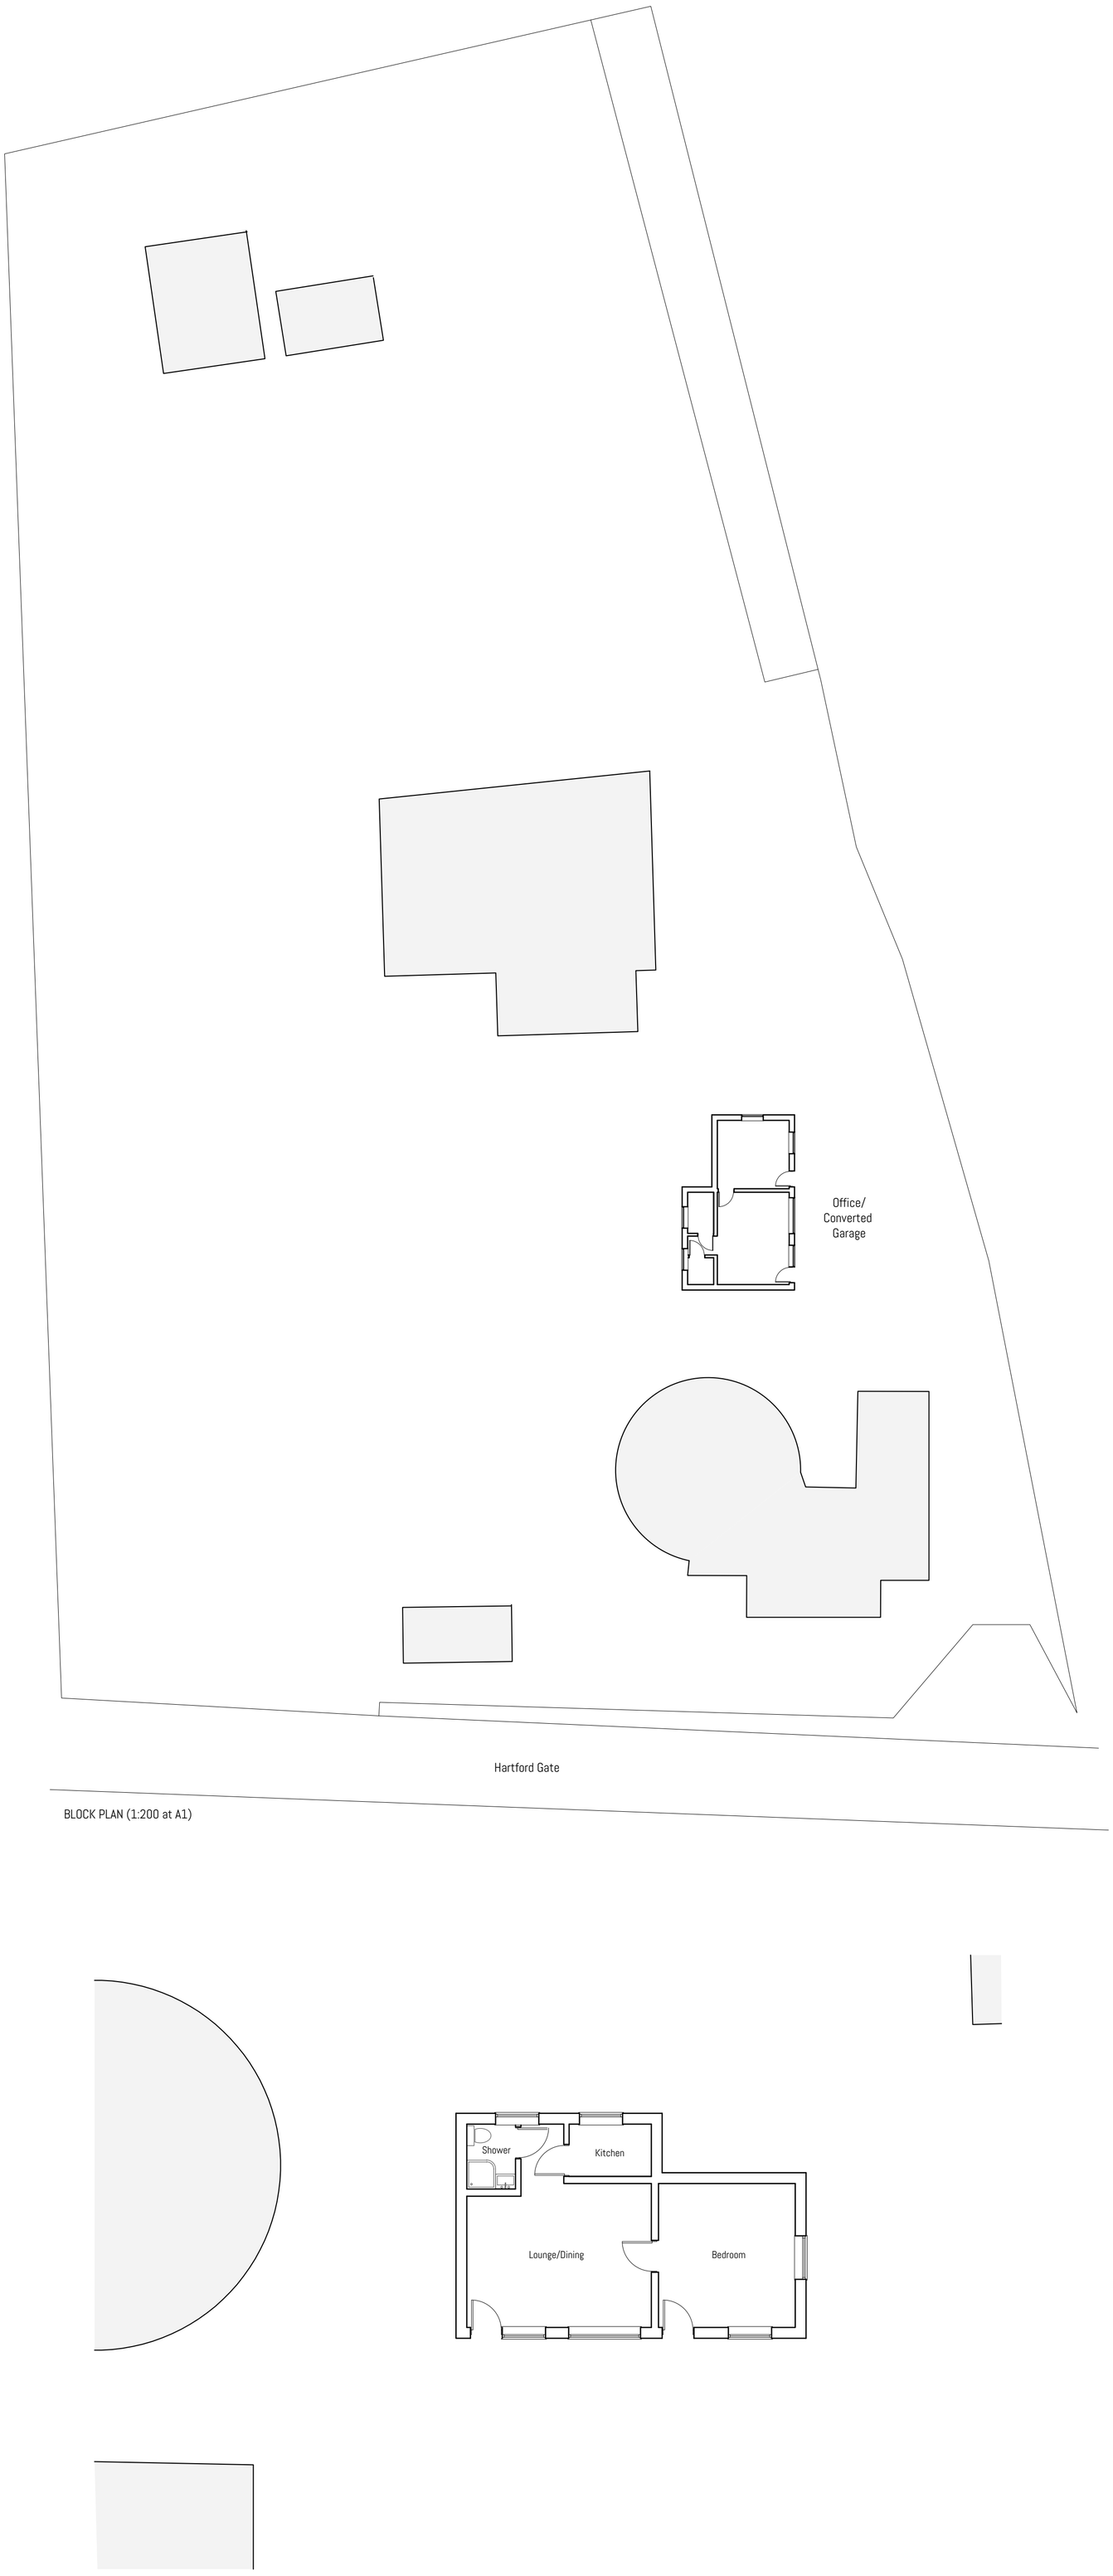


FRONT ELEVATION

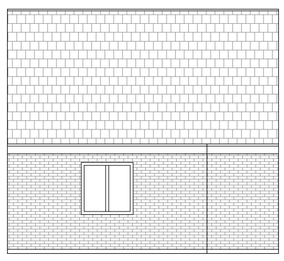

SIDE ELEVATION

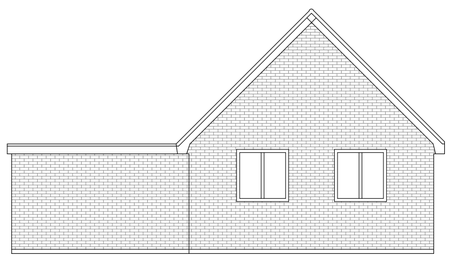

REAR ELEVATION

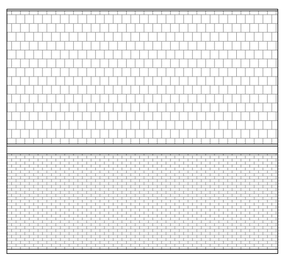

SIDE ELEVATION

Planner:

Studio Charrette

Designer:

DOR ARCHITECTURE

Notes: All drawings, specifications and related documents are the copyright property of DOR Architecture Ltd © 2020 and STUDIO CHARRETTE. Reproduction of drawings, specifications and related documents in part or in whole is forbidden without the written permission of DOR Architecture Ltd.

Due to Covid the following drawings were made via remote survey, and whilst every care was taken in preperation of these drawings, measurements are approximate.

General Notes: 1. Do not scale from this drawing except for planning purposes only. 2. All dimensions are in milimeters unless noted otherwise. 3. All dimensions shall be verified on site before proceeding with the work. 4. Dor Architecture Ltd shall be notified in writing of any discrepancies.

C.D.M Regulations 2015 - These drawings have been produced for the purpose of applying for planning only. If the project progresses onto site without the involvement of DOR Architecture The client and contractor must ensure that they fulfil the duties in respect of the Construction (Design & Management) regulations 2015.

RIBA Chartered Practice

RTPI Chartered Town Planners

REVISION	DATE	DRAWN BY	CHECKED BY
A	04/05/2021	D.C	D.C
B	21/06/2021	D.C	D.C

SCALE 1:100

0 2 4 6 [m]

	JOB NUMBER	DRAWING NUMBER
1:100 @ A1	133	133-PL-EXT-00-B

PROJECT

Moorlands Broadgate Gedney Spalding PE12 0DG

DRAWING TITLE

Garage Conversion to Annex
PLANS AND ELEVATIONS

DRAWING STAGE

PLANNING B