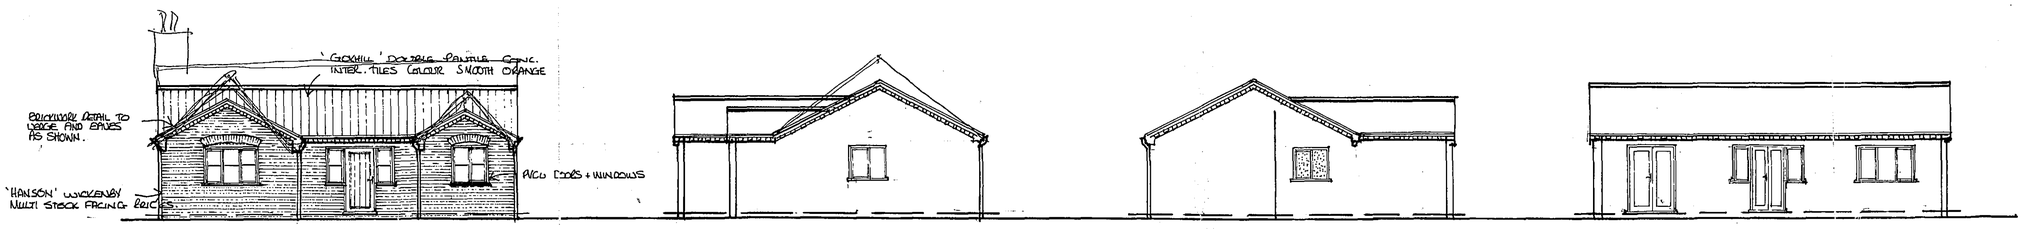

PROPOSED FRONT ELEVATION

SIDE ELEVATION

SIDE ELEVATION

REAR ELEVATION

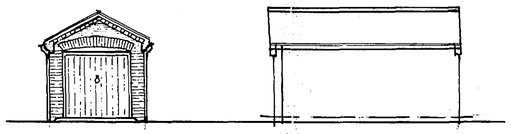

FRONT SIDE

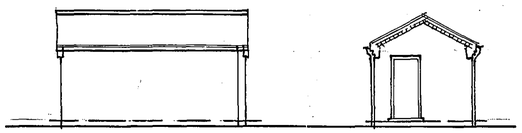

SIDE REAR

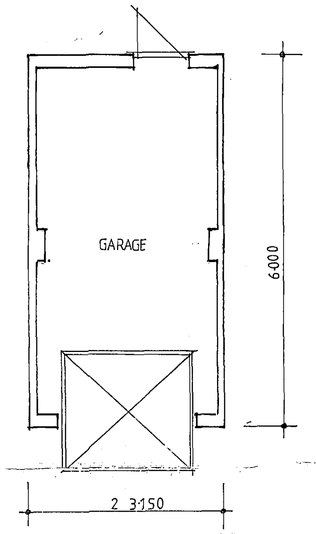

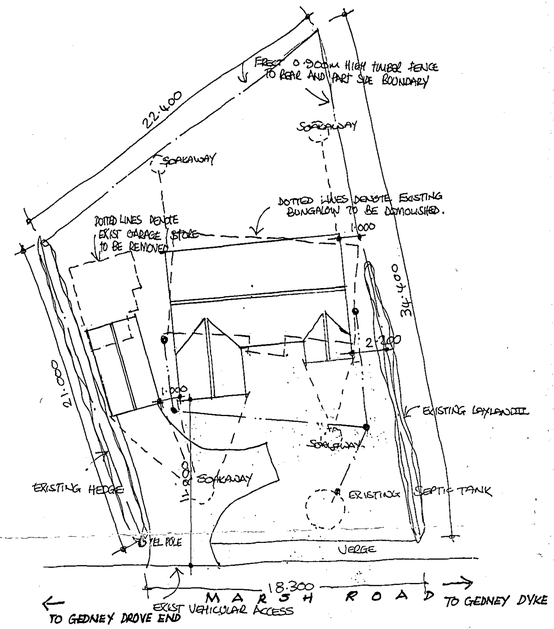

SITE PLAN
SCALE 1:200

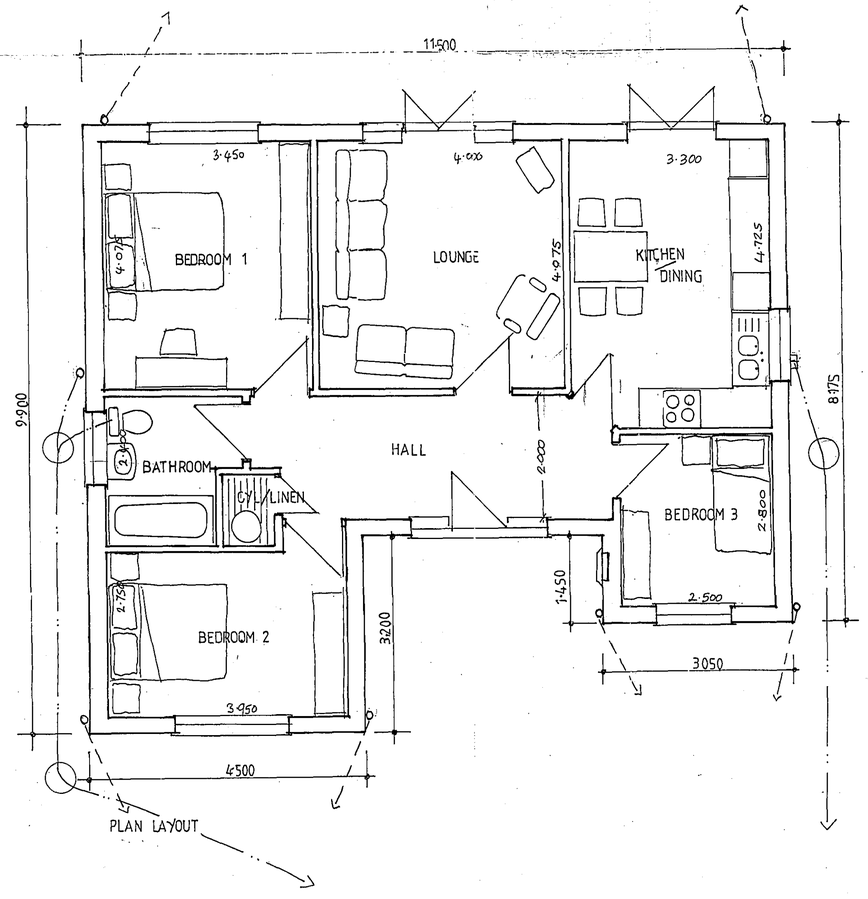

PLAN LAYOUT

SNDC
Planning & Development
19 OCT 2005
Ref: 1424/05

project: PROPOSED REPLACEMENT DWELLING INCL DETACHED GARAGE.

site: 'THE BUNGALOW', MARSH ROAD, GEDNEY DYKE, LINCOLNSHIRE,

clients: MR AND MRS L.W BLISS.

scales: 1,50. 1,100.

date: OCT, 2005.