

All dimensions in millimetres unless stated otherwise

Do not scale


If in doubt ask

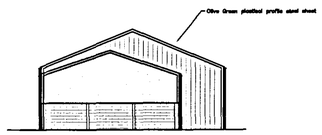


South West Elevation

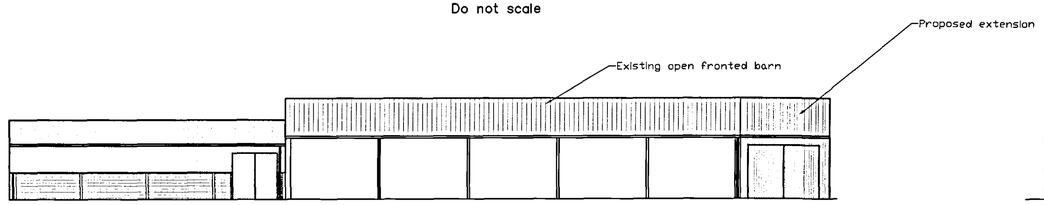


South East Elevation

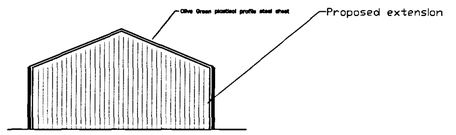


North East Elevation

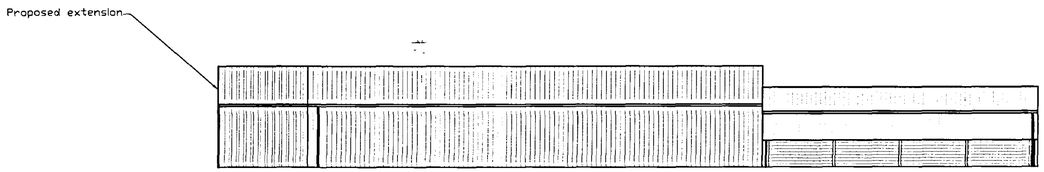


North West Elevation

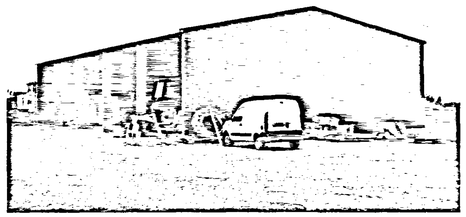

Existing view from the East

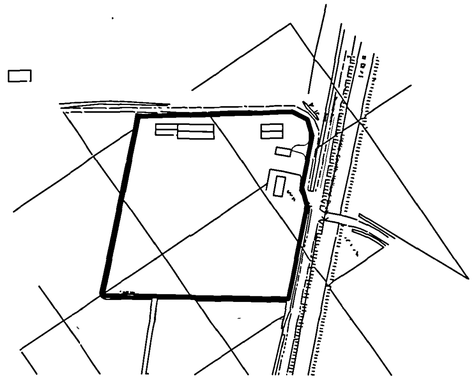


Location Plan
Scale 1:2500

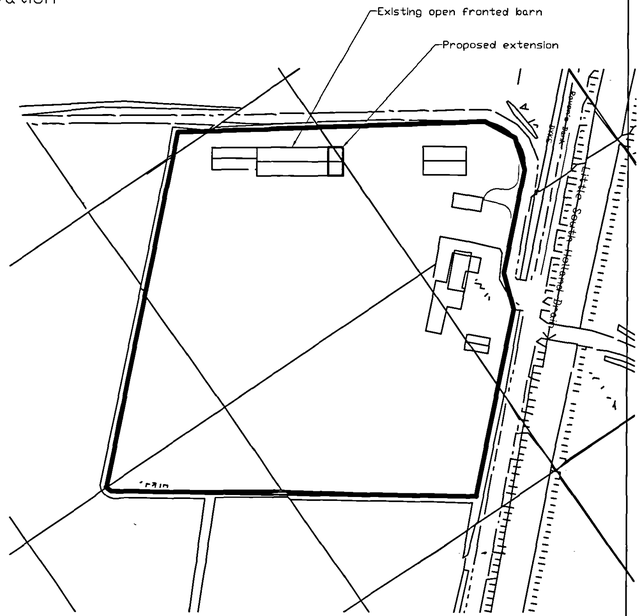

Site Plan
Scale 25100

DETERMINED PLAN

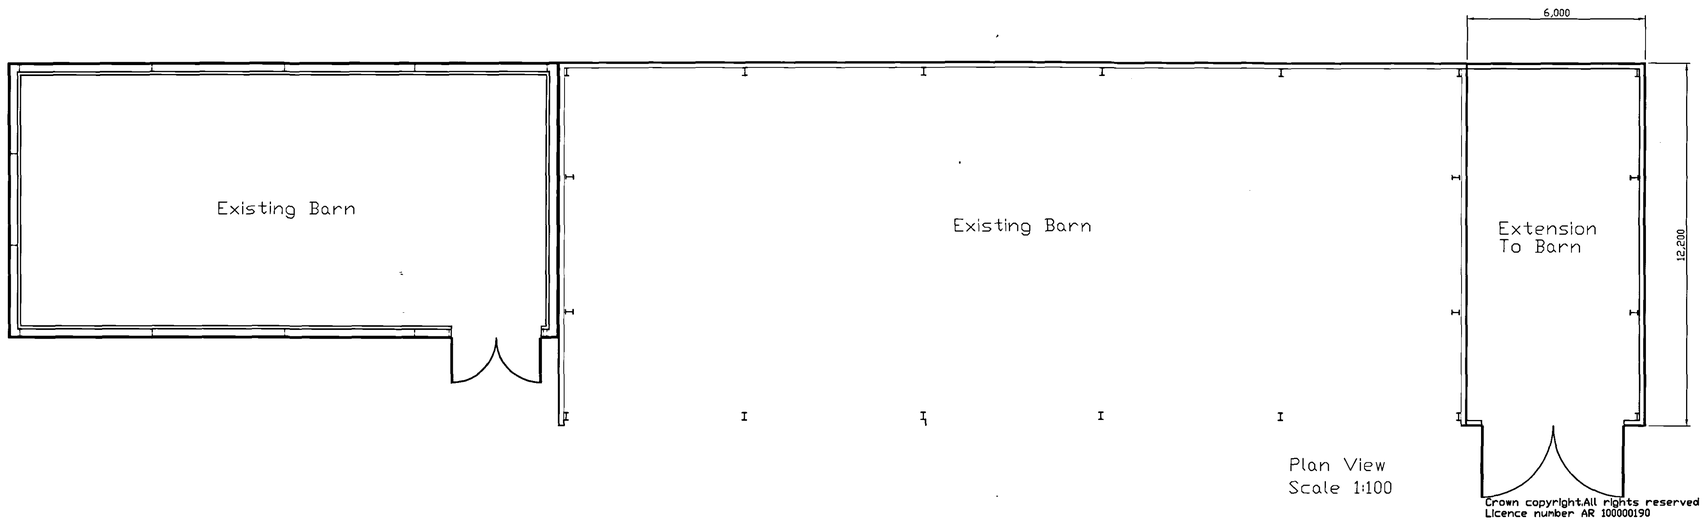

Plan View
Scale 1:100

Crown copyright.All rights reserved
Licence number AR 100000190

Fl... Development
12 OCT 2006
Ref: 1433/06

REF	DATE	ALTERATION
1	09.10.06	issue

PROJECT

Proposed Extension to Agri Barn
Sunrise, Raven's Bank,
Sutton St James. Spalding. Lincs.

DRAWING	SCALE
Plan & Elevation	1:100, 1:200 1:1250, 1:2500

CLIENT

Mr A. Drewery

Johnson Design Practice
Architectural & Engineering Design, Computer Aided, Project Management
22 Prince's Walk, March, Cambs PE15 0AH
01354 654903
01354 650501
cj.jdp@virgin.net

DATE	PLAN No	SHEET	ISSUE
09.10.06	1821	1	1

FILE