


Existing Side Elevation
Scale 1:100


Existing Rear Elevation
Scale 1:100

Existing Side Elevation
Scale 1:100


DETERMINED PLAN

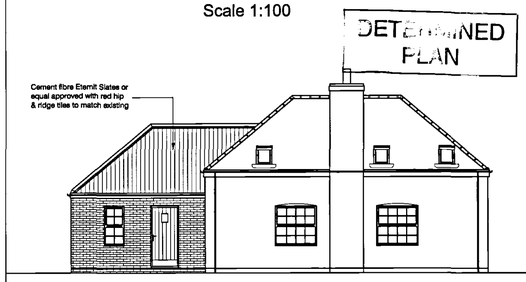


Proposed Side Elevation
Scale 1:100

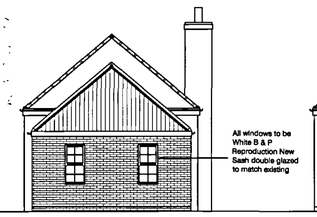


Proposed Rear Elevation
Scale 1:100

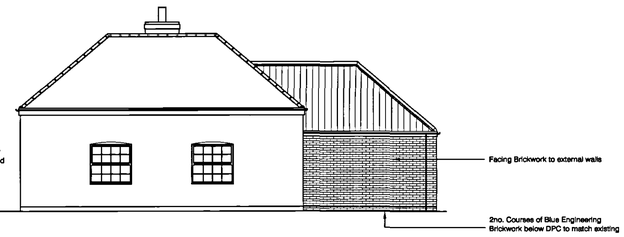


Proposed Side Elevation
Scale 1:100

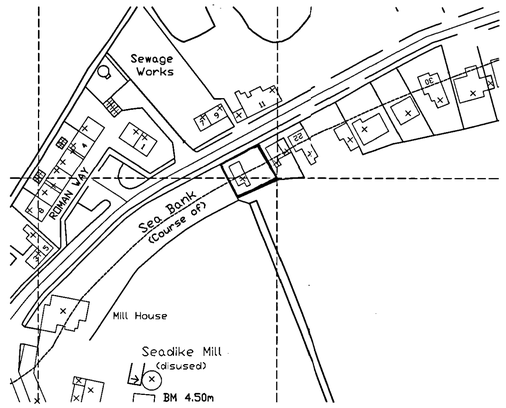


Site Location Plan
Scale 1:1250

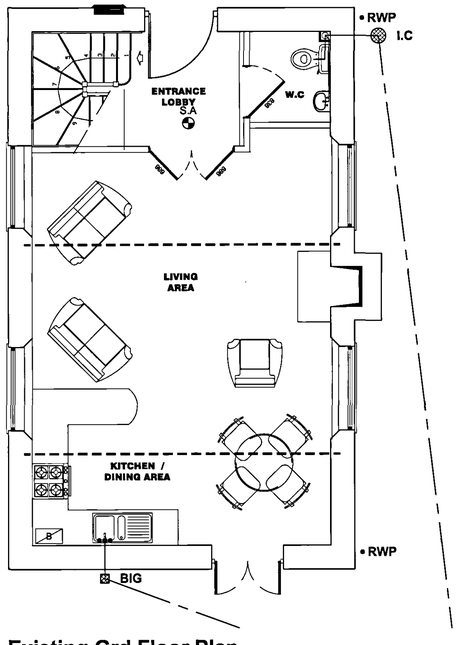

Existing Grd Floor Plan
Scale 1:50

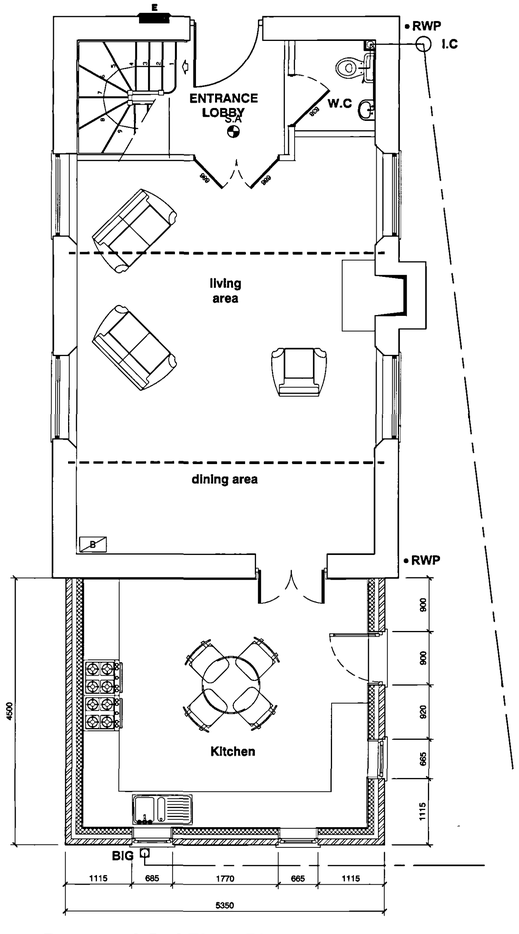

Proposed Grd Floor Plan
Scale 1:50

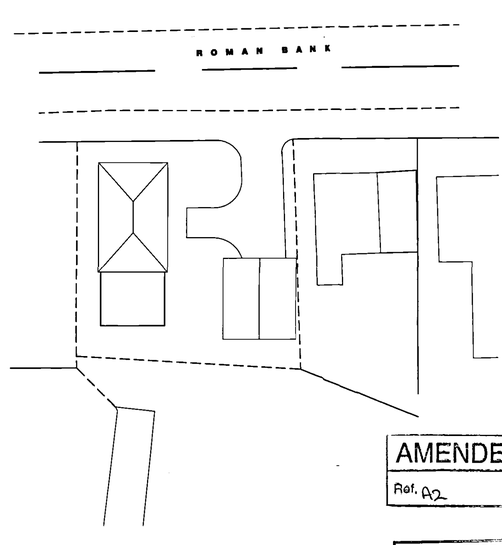

Site Block Plan
Scale 1:250

DRAWINGS ISSUED FOR PLANNING PERMISSION ONLY - NOT TO BE USED FOR CONSTRUCTION PURPOSES

AMENDED PLAN
Ref. A2

SHDC PLANNING & DEVELOPMENT
14 FEB 2006
Ref. 1513/05

DETERMINED PLAN

rev "C" - 14.02.06 - Height increased to suit Applicant's discussions with SHDC

rev "B" - 24.01.06 - Amended to suit the Planning Dept's Comments (DMG)

rev "A" - 02.11.05 - Amended to suit the Planning Dept's Comments (DMG)

GENERAL CONDITIONS
Contractors are responsible for checking all dimensions on site when work commences and before ordering any materials.Any discrepancies should be brought to the attention of the Client for remedial action before commencing further.

All details shown are based on typical site conditions for that area, any abnormal conditions should be brought to the attention of the Client and Local Authority.

The notes shown are mainly to cover the requirements of Building Regulations and should not be treated as full specification.

No allowance has been made for any Structural Calculations,a "SAP" calculation, Soil Investigation or Flood Risk Assessment.If deemed necessary then these will be a chargeable extra.All steel beam sizes shown on drawing are all subject to confirmation from Structural Engineer.

All materials not specified to be of a standard suitable for the work proposed and be fit for purpose.All work to be in accordance with good building practise and all necessary BS codes for Workmanship on Building Sites.

Client :
Mr N Wilson
"The Chapel"
Roman Bank
Gedney Dyke
PE12 0AL

Site :
Proposed Rear Sun Lounge Extension

remway design Ltd
c / o South Lincs Plant Hire
Enterprise Way
Pinchbeck
Spalding
PE11 3YR
Tel / Fax: 01775 768 921
Mobile : 07815 112 058
e-mail: jason@remwaydesign.co.uk

Date : OCT05 | Scale : As Noted

Drawing No:
rem 988 - 01 "C"