

Do not scale off this drawing


All site dimensions to be checked before work commences.

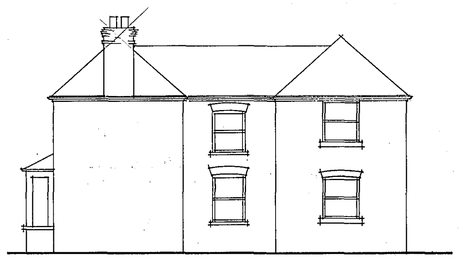

SIDE ELEVATION

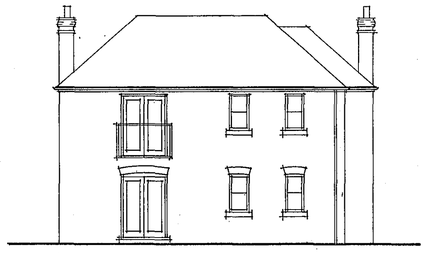

REAR ELEVATION

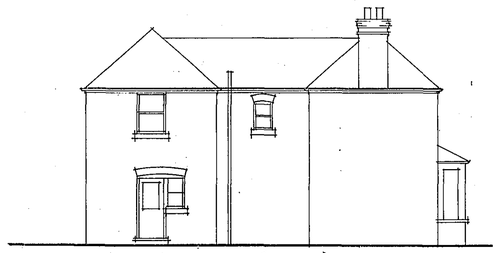


SIDE ELEVATION (WEST)

finishes :


Roof: Slate roof finish similar to existing and at same pitch as existing.


Walls: Facing brick to match existing.

Windows/external doors: White painted timber or white UPVC.

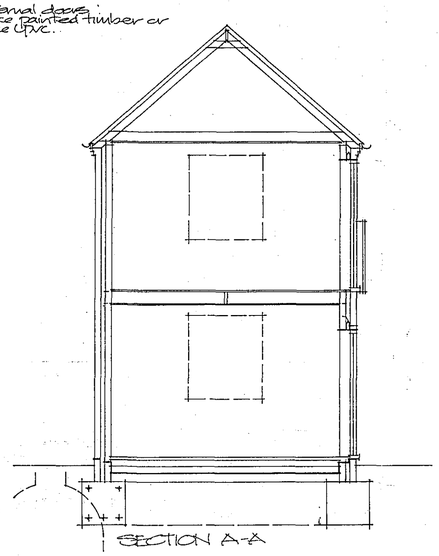

SECTION A-A

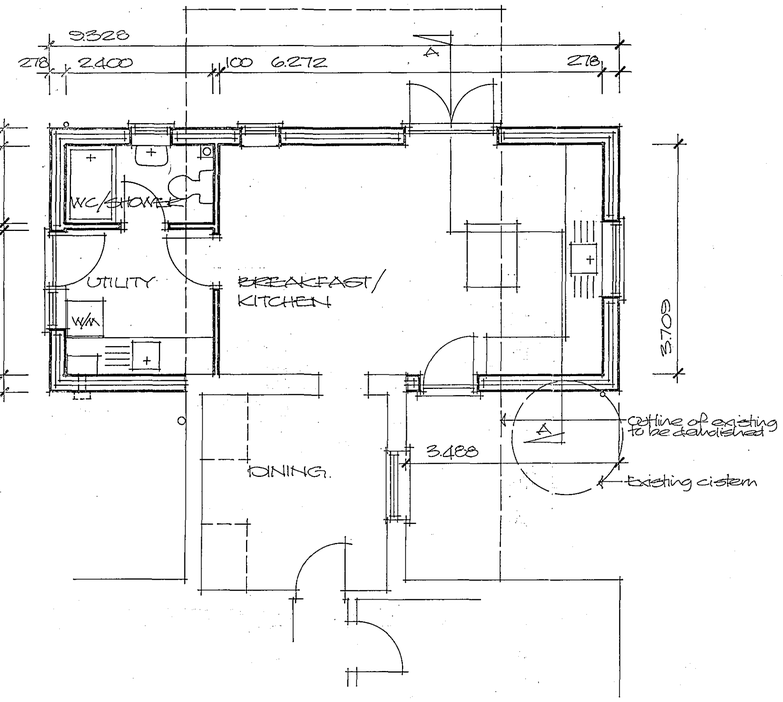


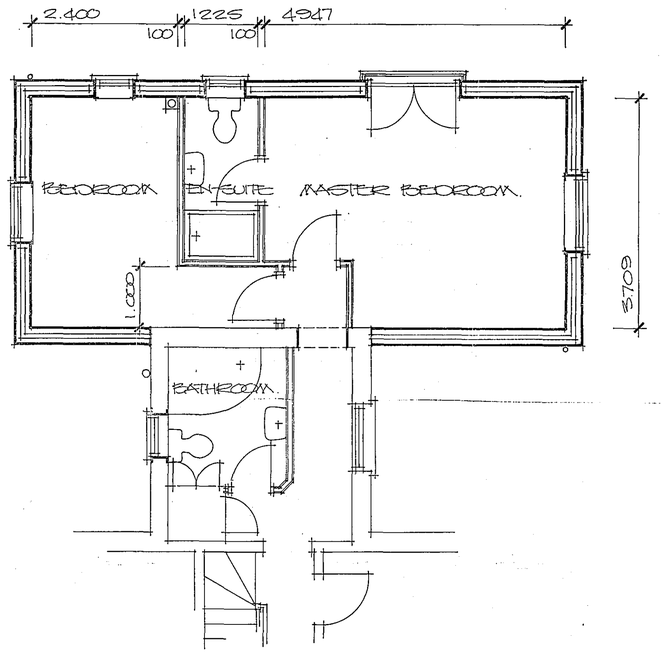

Amendment
'A' Dec. 05 Redesigned

DETERMINED PLAN

SHDC
PLANNING & DEVELOPMENT
- 6 DEC 2005
Ref. 1668/05

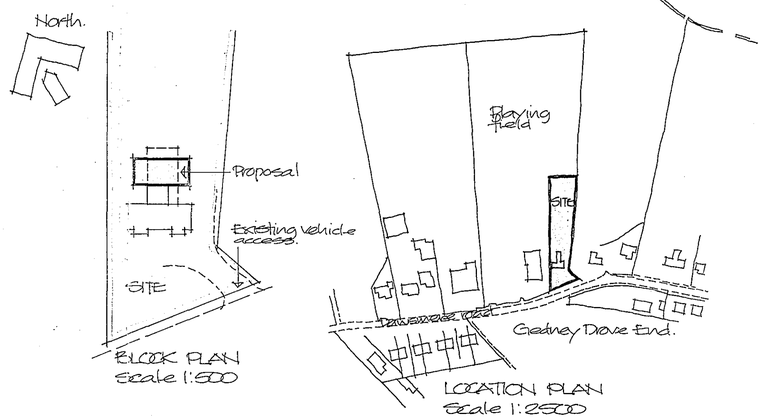

Project
PROPOSED EXTENSION TO HOUSE LIME HOUSE, DAWSMERE ROAD, GEDNEY DROVE END

ALAN HORNSBY
ARCHITECTURAL SERVICES
'Little Acre'
Peak Hill, Cowbit,
Spalding, Lincs. PE12 6AW
Tel. Holbeach (01406) 380591

Client
MR & MRS R. ROSCHER

Scale 1:50/1:100
Date Dec. 05

Drg. no.
05/24/01A

Summit DS(UK)-0008