

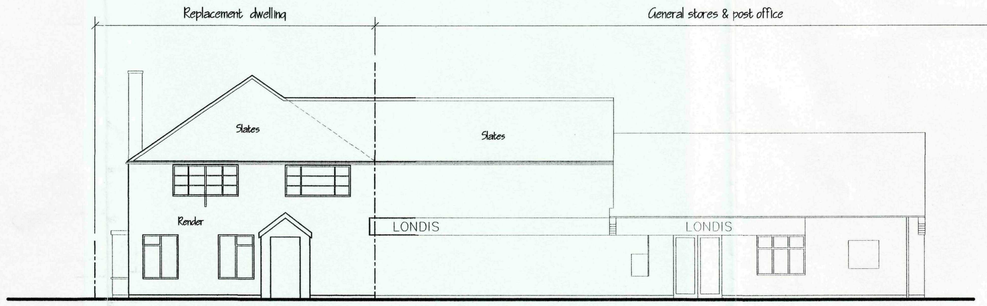



FRONT ELEVATION - STREET SCENE.

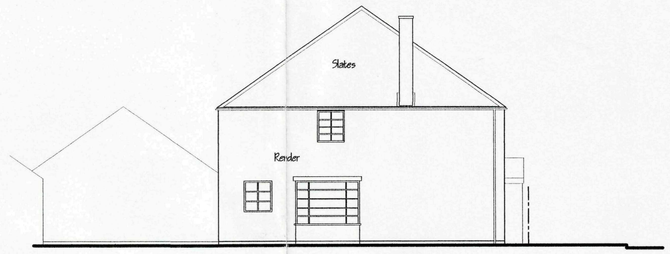


SIDE ELEVATION.

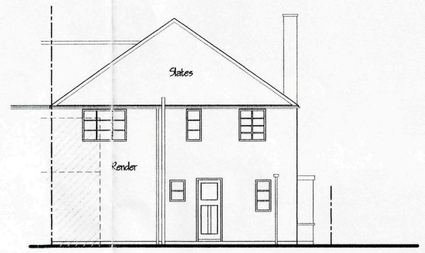

REAR ELEVATION.

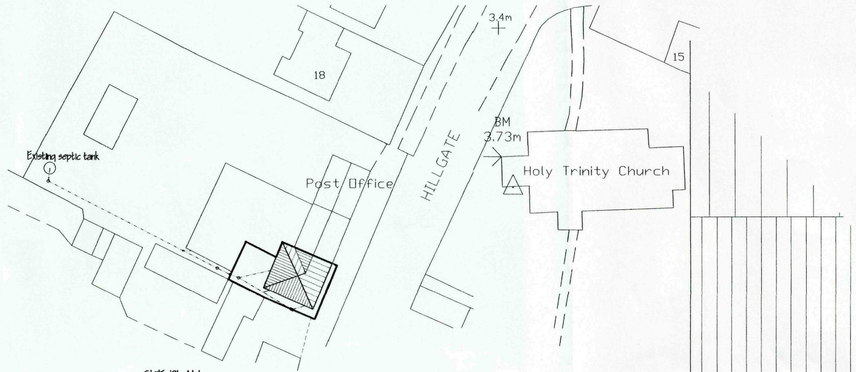

SITE PLAN
1/500

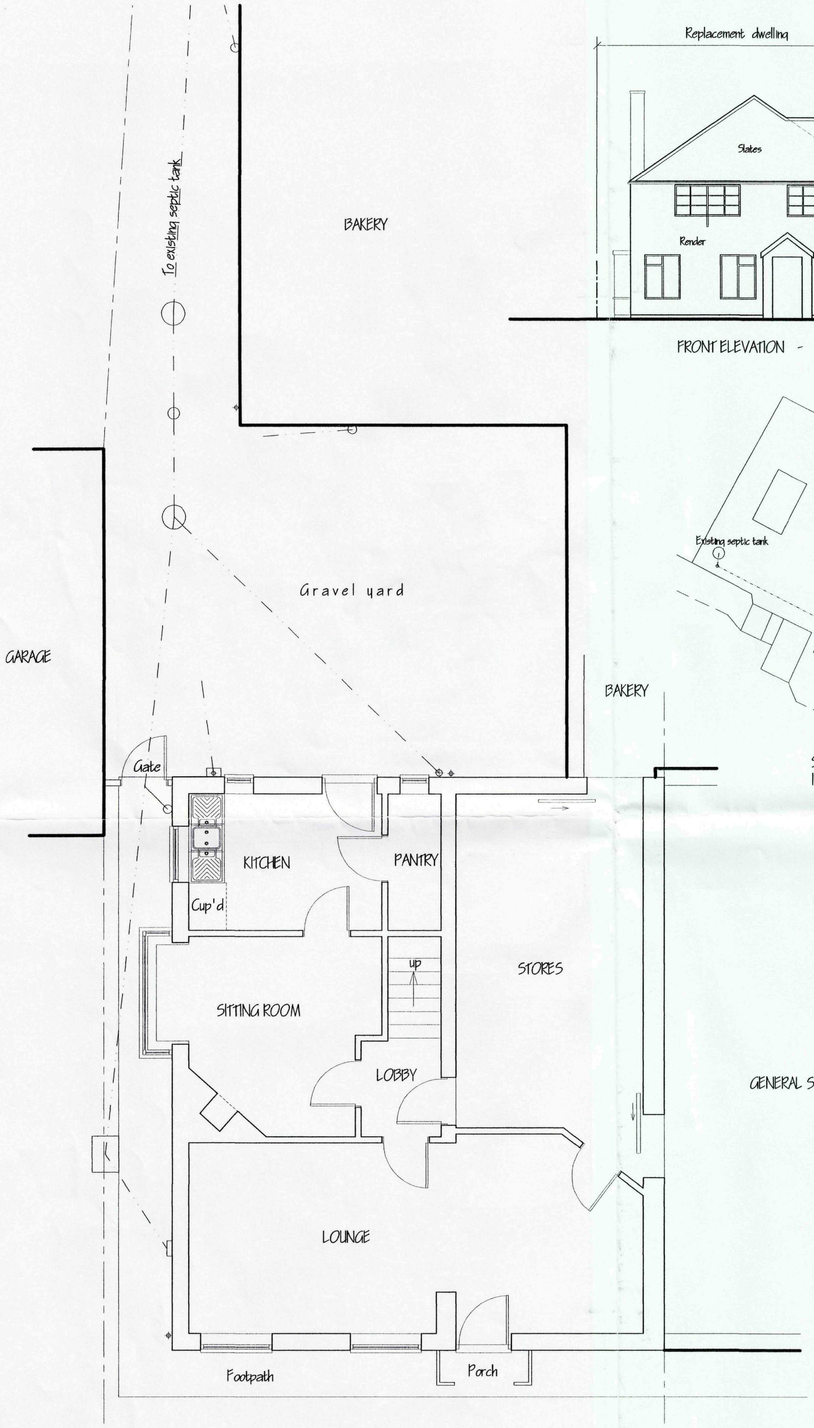


GROUND FLOOR PLAN

FIRST FLOOR PLAN

Public footpath

HILLGATE

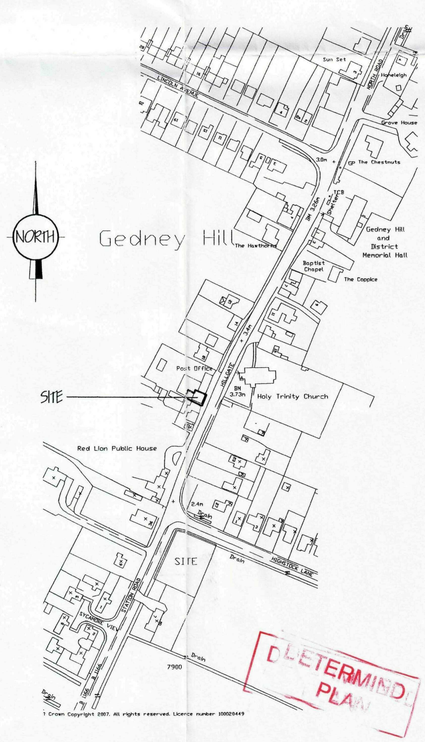

© Crown Copyright 2007. All rights reserved. Licence number 100020449

LOCATION PLAN
1/2500

SHDC
Planning & Development
- 9 JAN 2009
Ref: 0025/09

ref	revision	date

G. R. MERCHANT LTD.
I.ENG AMICE FIWO
ARCHITECTURAL, STRUCTURAL AND LAND DRAINAGE CONSULTANTS
4 Wrights Mews
12A Park Road, Holbeach,
Spalding, Lincs. PE12 7EE
Tel: 01406 490800
Fax: 01406 426744
E-Mail: gr.merchant@btconnect.com

Project
REPLACEMENT DWELLING,
Adj' GENERAL STORES & POST OFFICE,
HILLGATE,
GEDNEY HILL, SPALDING, LINC'S.

Client
MR. & MRS. M. TAYLOR.


Drawing
FLOOR PLANS & ELEVATIONS - EXISTING.
LOCATION & SITE PLANS.

Job Ref.	Drawing No.
1847-08.	01.
Date: JULY '08.	Drawn: GRM.


Scales
1/50. 1/100. (unless otherwise stated)

DO NOT SCALE FROM THIS DRAWING

This drawing is copyright and may not be altered, traced, photographed or used for any other purpose other than that for which it is issued. The General Contractor is to check all dimensions on site and report any discrepancies to the Architect. All details shown on this drawing including foundations are indicative only and are subject to confirmation on site. No responsibility can be accepted for abnormal conditions which may be encountered during excavation or construction work. Where such conditions require design amendments these will normally be processed as a request of foundations to establish specific site conditions before foundation work is undertaken. This drawing is limited to the amount of information contained and does not purport to contain a full specification of its works. It is solely for the purpose of obtaining Planning / Building Regulation approval. This drawing must not be used as a contract document alone. The works will not be supervised or inspected on site by G R Merchant or any representative thereof. It is the client or their appointed agents responsibility to control workmanship, substitution of materials, adherance to specification, variations to contract etc.All materials to be new unless otherwise stated and all components and materials etc. to be used fitted and installed etc. in strict accordance with manufacturers instruction and relevant code of practice. Materials shall conform to appropriate British standard specification or BBA certificate or European equivalent. The Employer / Client shall ensure that the selected contractor is competent with adequate skill, knowledge and experience to undertake the works in accordance with the Building Regulations and Work places. The Employer / Client is advised that should the works need to comply with the Construction Design and Management Regulations an Independent Planning Supervisor will be required. The works shall comprise of all that is shown on the drawing and details. Work that may not specifically be shown but may be reasonably inferred as necessary to carry out the works shall be deemed to be included. It is the plot / land owners responsibility to be aware of the Party Wall etc. Act 1996 when building in close proximity to adjoining neighbors boundaries.

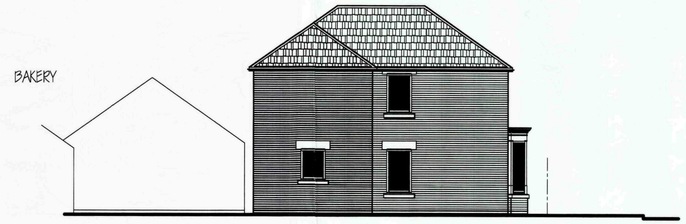

SIDE ELEVATION.

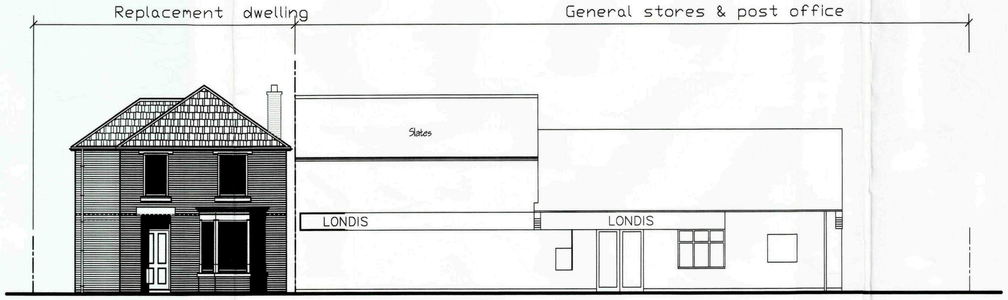


FRONT ELEVATION - STREET SCENE.




REAR ELEVATION.


GROUND FLOOR PLAN

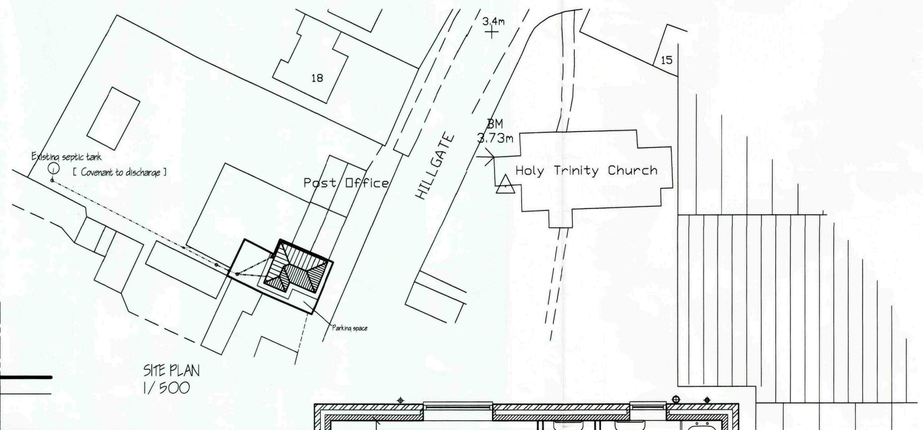

SITE PLAN
1/500

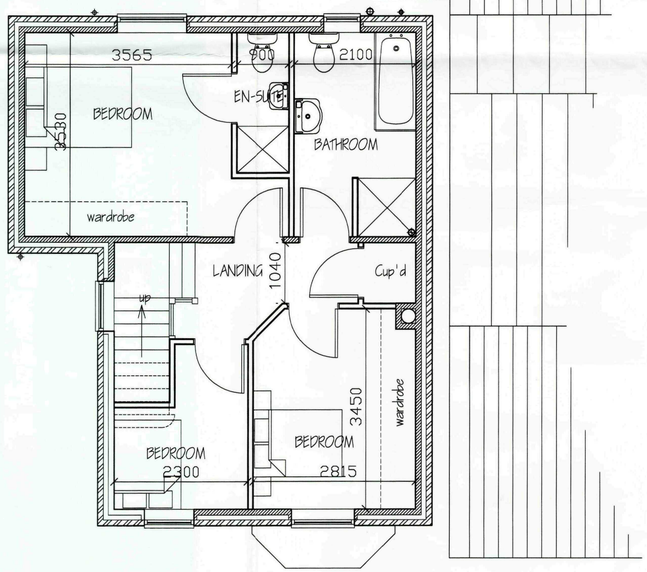

FIRST FLOOR PLAN

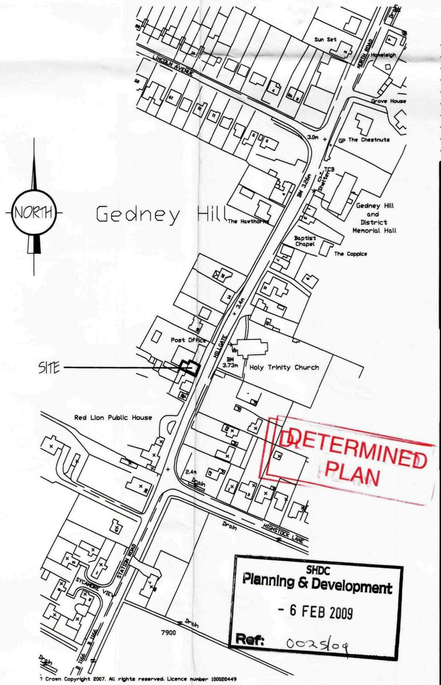

© Crown Copyright 2007. All rights reserved. Licence number 100020449

LOCATION PLAN
1/2500

ref.	revision	date
B.	CHIMNEY STACK ADDED - PLANNING.	FEB '09.
A.	AMEND PENETRATION & INTERNAL LAYOUT.	DEC '08.

G. R. MERCHANT LTD.
I.ENG AMICE FIWO
ARCHITECTURAL, STRUCTURAL AND LAND DRAINAGE CONSULTANTS
4 Wrights Mews
12A Park Road, Holbeach,
Spalding, Lincs. PE12 7EE
Tel: 01406 490800
Fax: 01406 425744
E-Mail: gr.merchant@btconnect.com

Project
REPLACEMENT DWELLING.
Adj' GENERAL STORES & POST OFFICE.
HILLGATE.
GEDNEY HILL. SPALDING. LINC'S.

Client
MR. & MRS. M. TAYLOR.

Drawing
FLOOR PLANS & ELEVATIONS - PROPOSED.
LOCATION & SITE PLANS.

Job Ref.	Drawing No.
1847-08.	05B.
Date	**Drawn**
DEC '08.	GRM.

Scales
1/50. 1/100. (unless otherwise stated)

DO NOT SCALE FROM THIS DRAWING

This drawing is copyright and may not be altered, traced, photographed or used for any other purpose other than that for which it is issued. The General Contractor is to check all dimensions on site and report any discrepancies to the Architect. All details shown on this drawing including foundations are for tender purposes only. Where necessary it is the client's responsibility for the employment of a structural consultant whose may be directed during the construction period by the Architect or Engineer. Design amendments may be considered. Site soil surveys are recommended in respect of foundations to establish specific site conditions before foundation work is undertaken. This drawing is limited in the amount of information contained and does not purport to contain a full specification of the works. It is solely for the purpose of obtaining Planning / Building Regulation approval. This drawing must not be used as a contract document alone. The works will not be supervised or inspected on site by G R Merchant or any representative thereof. It is the client or their appointed agents responsibility to control workmanship, substitution of materials, adherance to specification, variations to contract etc.All materials to be used in connection with construction and components and details are to be fixed, installed, used or applied in accordance with current British standard specifications and codes of practice. Materials shall conform to appropriate British standard specification or BBA certificate or European code equivalent. The Employer / Client shall ensure that the selected contractor is convenient with and adopts all measures necessary to achieve compliance with Health and Safety legislation for Building sites and Work places. The Employer / Client is advised that should the works need to comply with the Construction Design and Management Regulations an Independent Planning Supervisor will be required. The works shall comprise of all that is shown on the drawing and details. Work that may not specifically be shown but may be reasonably inferred as necessary to carry out the works shall be deemed to be included. It is the job / land owners responsibility to be aware of the Party Wall etc. Act 1996 when building in close proximity to adjoining neighbors boundaries.

SHDC
Planning & Development
- 6 FEB 2009
Ref: 0025/09

DETERMINED PLAN

AMENDED PLAN
Ref. A-1

Public footpath

HILLGATE