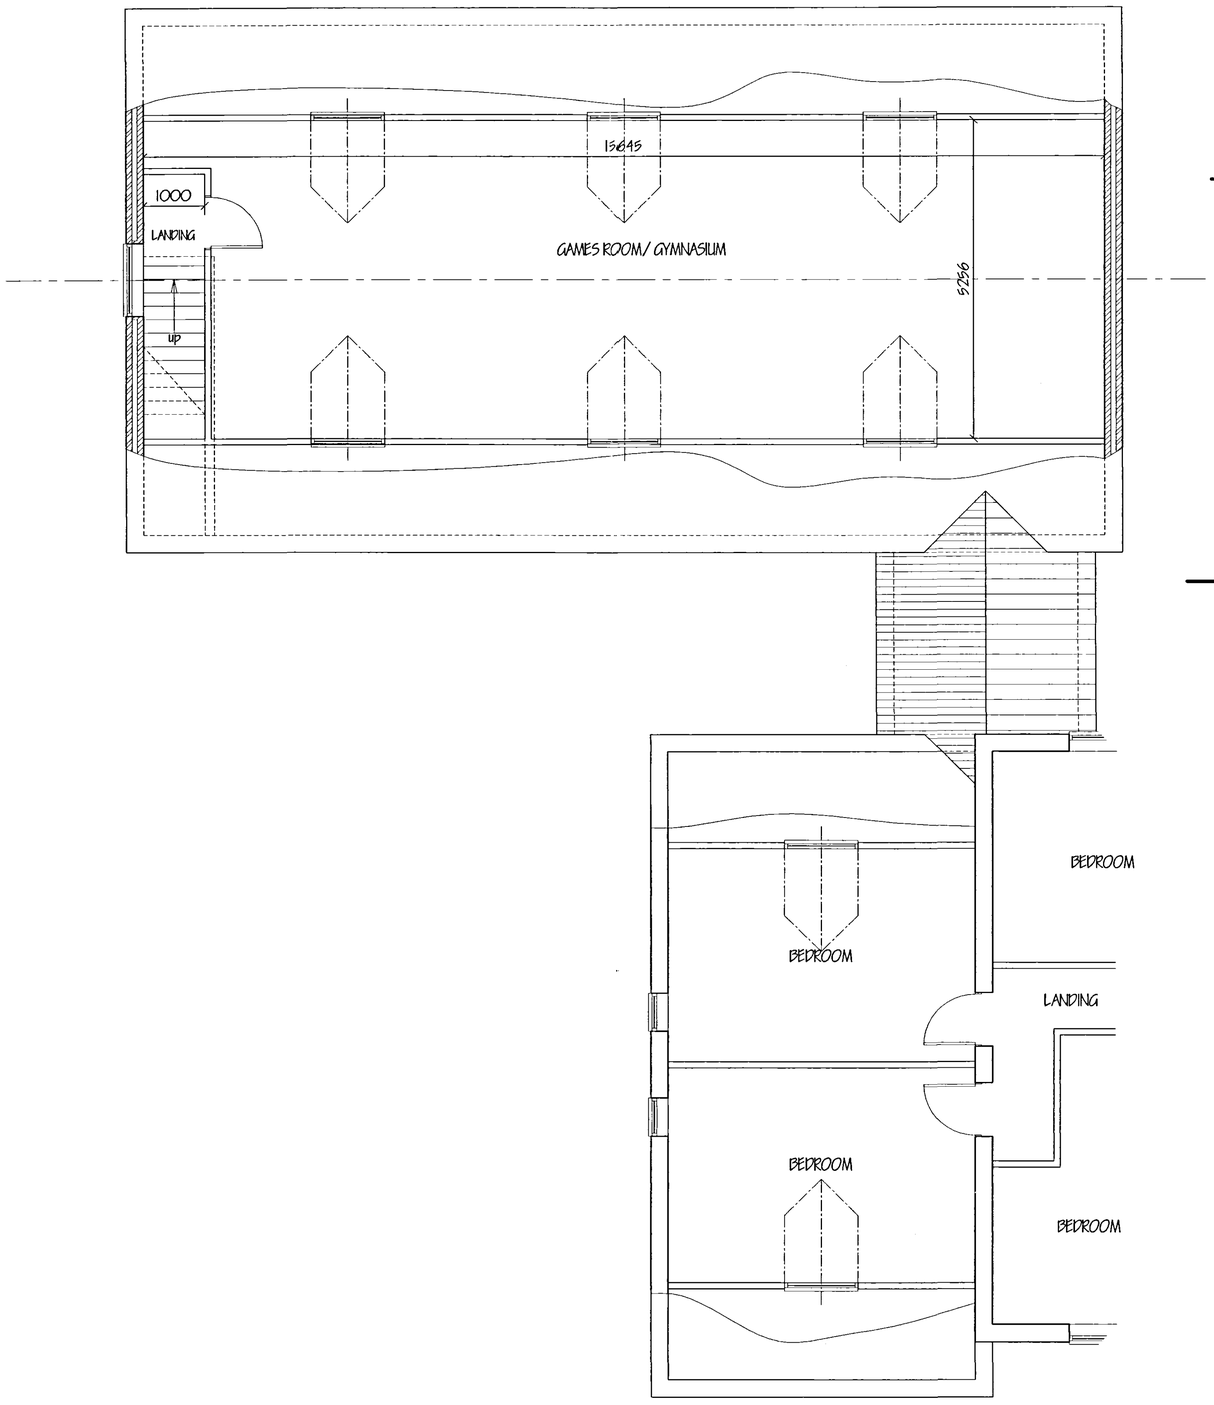

FIRST FLOOR PLAN

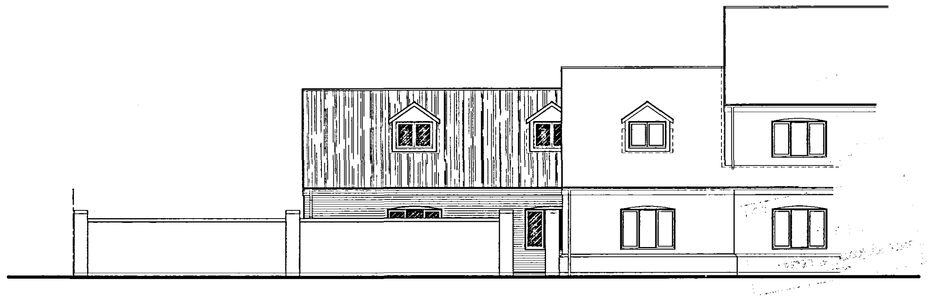

FRONT ELEVATION

END ELEVATION

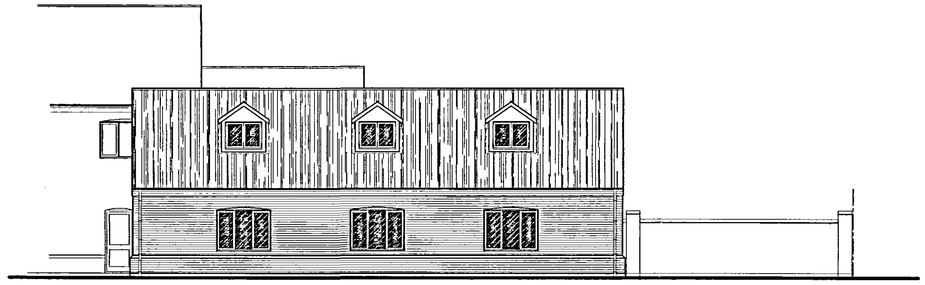

REAR ELEVATION

END ELEVATION

SUPERSEDED

SHDC
Planning & Development
- 9 JAN 2008
Ref: 0036/08

ref.	revision	date
A.	CLIENTS AMENDMENTS.	JAN '08.

G. R. MERCHANT LTD.
I.ENG AMICE FIWO

ARCHITECTURAL, STRUCTURAL AND LAND DRAINAGE CONSULTANTS

4 Wrights Mews
12A Park Road, Holbeach,
Spalding, Lincs. PE12 7EE
Tel: 01406 420600
Fax: 01406 425744
E-Mail: gr.merchant@btconnect.com

Project
EXTENSION & ALTERATIONS.
'NORTHOLME'.
NORTH ROAD.
GEDNEY HILL.

Client
MR. & MRS. J. DePEAR.

Drawing
FIRST FLOOR PLAN & ELEVATIONS - PROPOSED.

Job Ref.	Drawing No.
1510-06.	06A.
Date	**Drawn**
DEC '07.	GRM.

Scales
1/50. 1/100.

DO NOT SCALE FROM THIS DRAWING

This drawing is copyright and may not be altered, traced, photographed or used for any other purpose other than that for which it is issued. The General Contractor is to check all dimensions on site and report any discrepancies to the Architect. All details shown on this drawing including foundations are based upon typical site conditions related to the area. No responsibility can be accepted for abnormal conditions which may be discovered during construction unless reported to the Architect so that design amendments may be considered. Site soil surveys are recommended in respect of foundations to establish specific site conditions before foundation work is undertaken. This drawing is limited in the amount of information contained and does not purport to contain a full specification of the works. It is solely for the purpose of obtaining Planning / Building Regulation approval. This drawing must not be used as a contract document alone. The works will not be supervised or inspected on site by G.R. Merchant or any representative thereof. It is the client or their appointed agents responsibility to control workmanship, installation of materials, adherence to specification, variations to contract etc.All materials to be new unless otherwise stated and all components and materials etc. to be used fixed and installed etc. in strict accordance with manufacturers instruction and relevant code of practice. Use only materials which are to recognised British standard specification or BBA certificate or European equivalent. Where no recognised British standard specification exists, materials are to be used in accordance with and subject all relevant requirements to authorise acceptance by the Local Authority Building Inspector and Work places. The Employer / Client is advised that should the works need to comply with the Construction Design and Management Regulations an Independent Planning Supervisor will be required. The works shall comprise of all that is shown on the drawing and details. Work that may not specifically be shown but may be reasonably inferred as necessary to carry out the works shall be deemed to be included. It is the plot / land owners responsibility to be aware of the Party Wall etc. Act 1996 when building in close proximity to adjoining neighbors boundaries.