

NATIONAL GRID PLANS Scale 1:2500

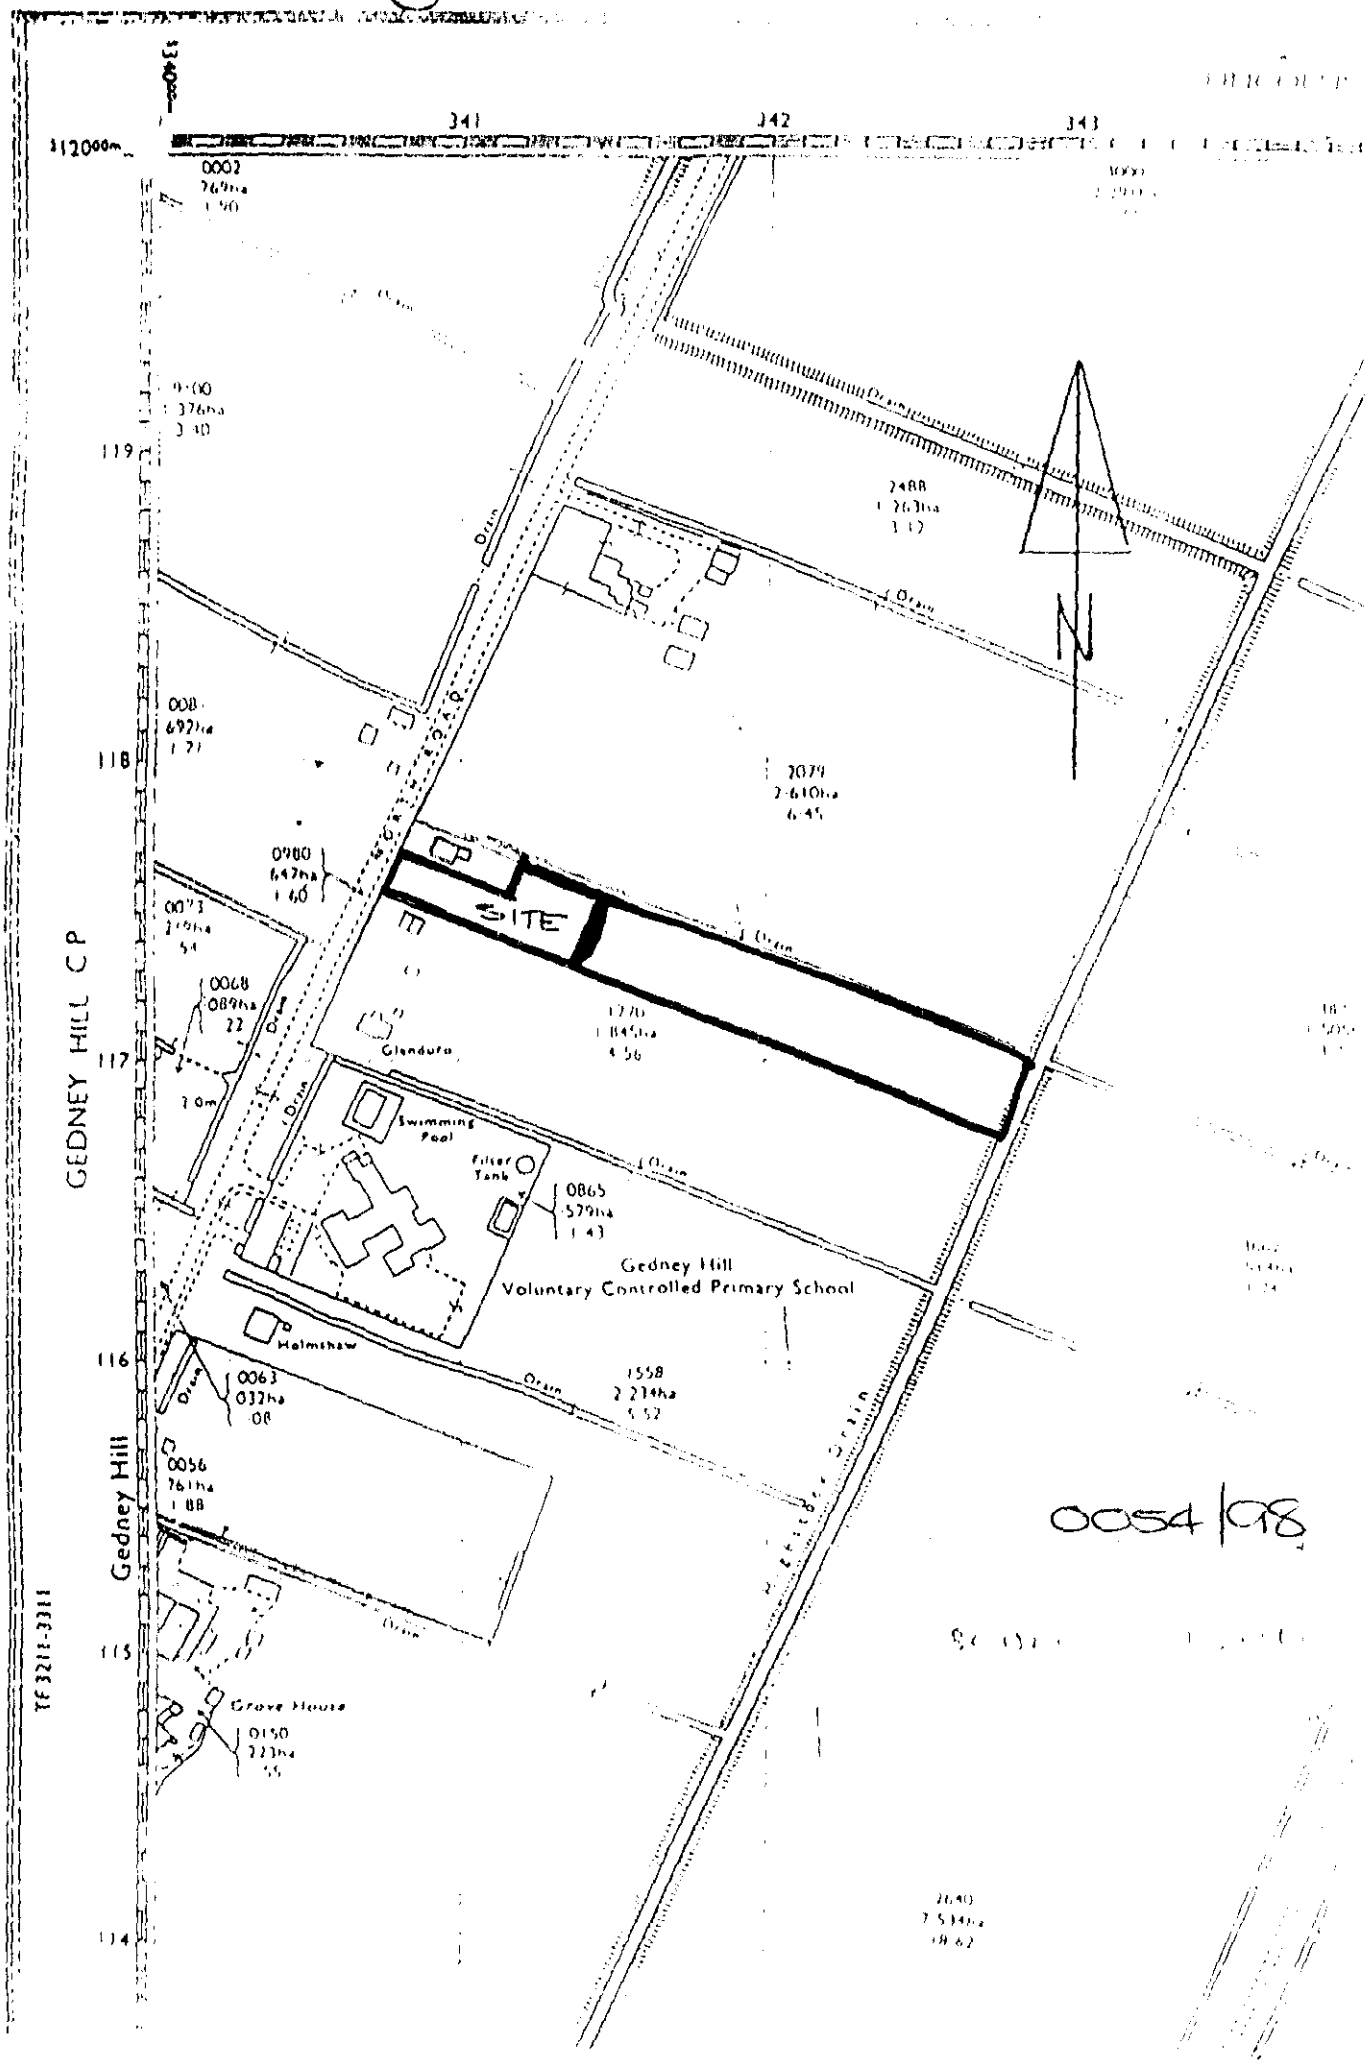

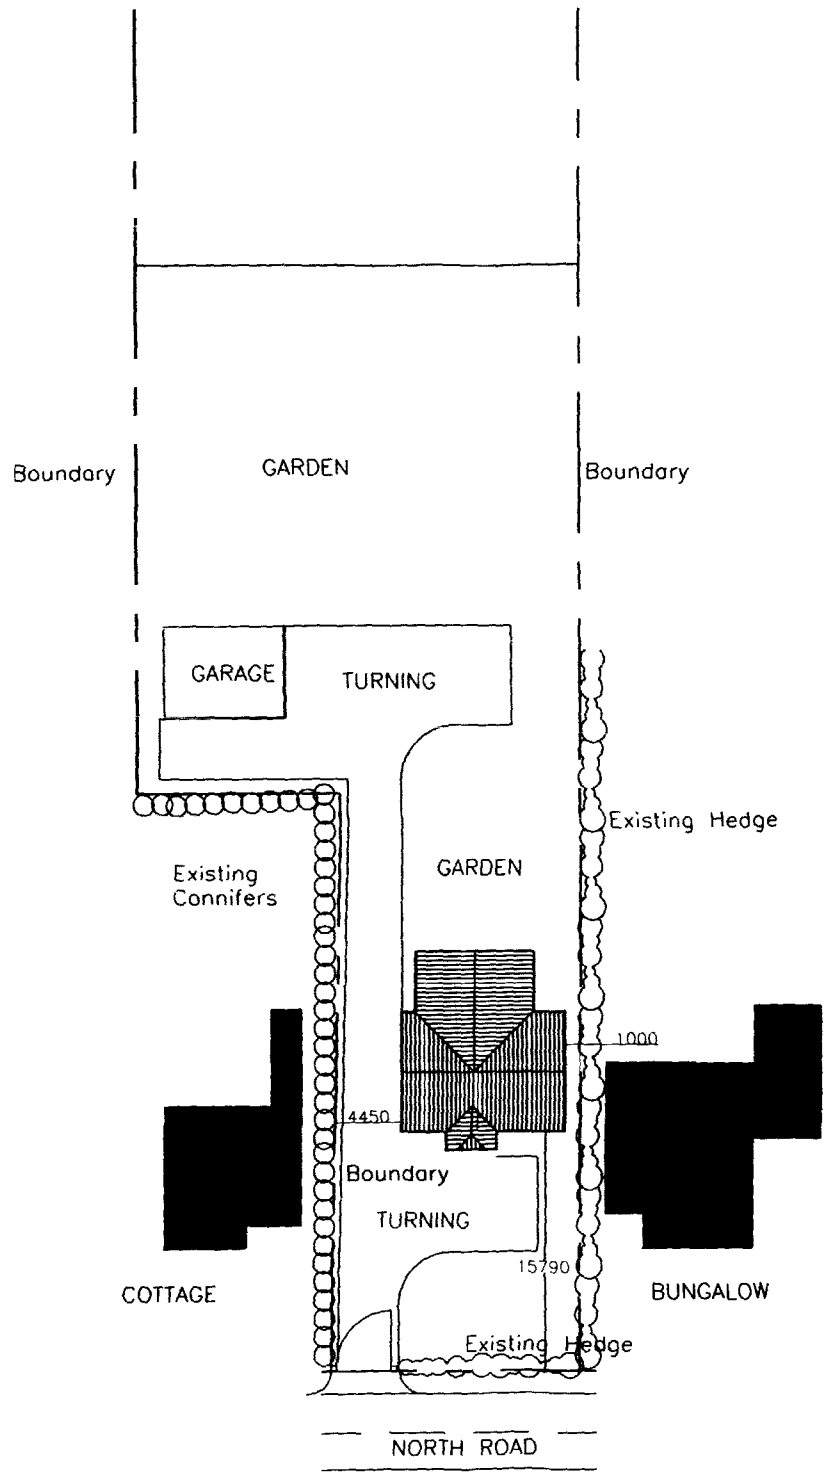

BLOCK PLAN 1:500

DO NOT SCALE ALL DIMENSIONS TO BE VERIFIED ON SITE THIS DRAWING AND DESIGN REMAINS THE COPYRIGHT OF DAVID BROKER AND MAY NOT BE REPRODUCED WITHOUT PERMISSION.

DAVID BROKER DESIGN SERVICES
2000
CONCEPT
ARCHITECTURE
COMPUTER AIDED DESIGN

CLIENT
MR and MRS KENALLY
NORTH RD GEDNEY HILL

SOUTH HOLLAND DC
HOUSING & PLANNING
15 JUN 1998
Ref: 0054/98

APPROVED PLANS
Ref. A2

DRAWING/FILE No 402JKSP
DRAWING No___OF___
SCALE 1:500
DATE 19/05/98
DRAWN GL
SITE PLAN LAYOUT

Issued Revisions					
	o	19/05/98	GL	MOVE HOUSE 3m	

ARCHITECTURAL TECHNICIANS
DANBROOKE HOUSE STATION ROAD
WISBECH ST MARY
WISBECH CAMBS.PE13 4RW
Telephone 01945410421 Facsimile 01945410400