
30M

15M


ON SITE

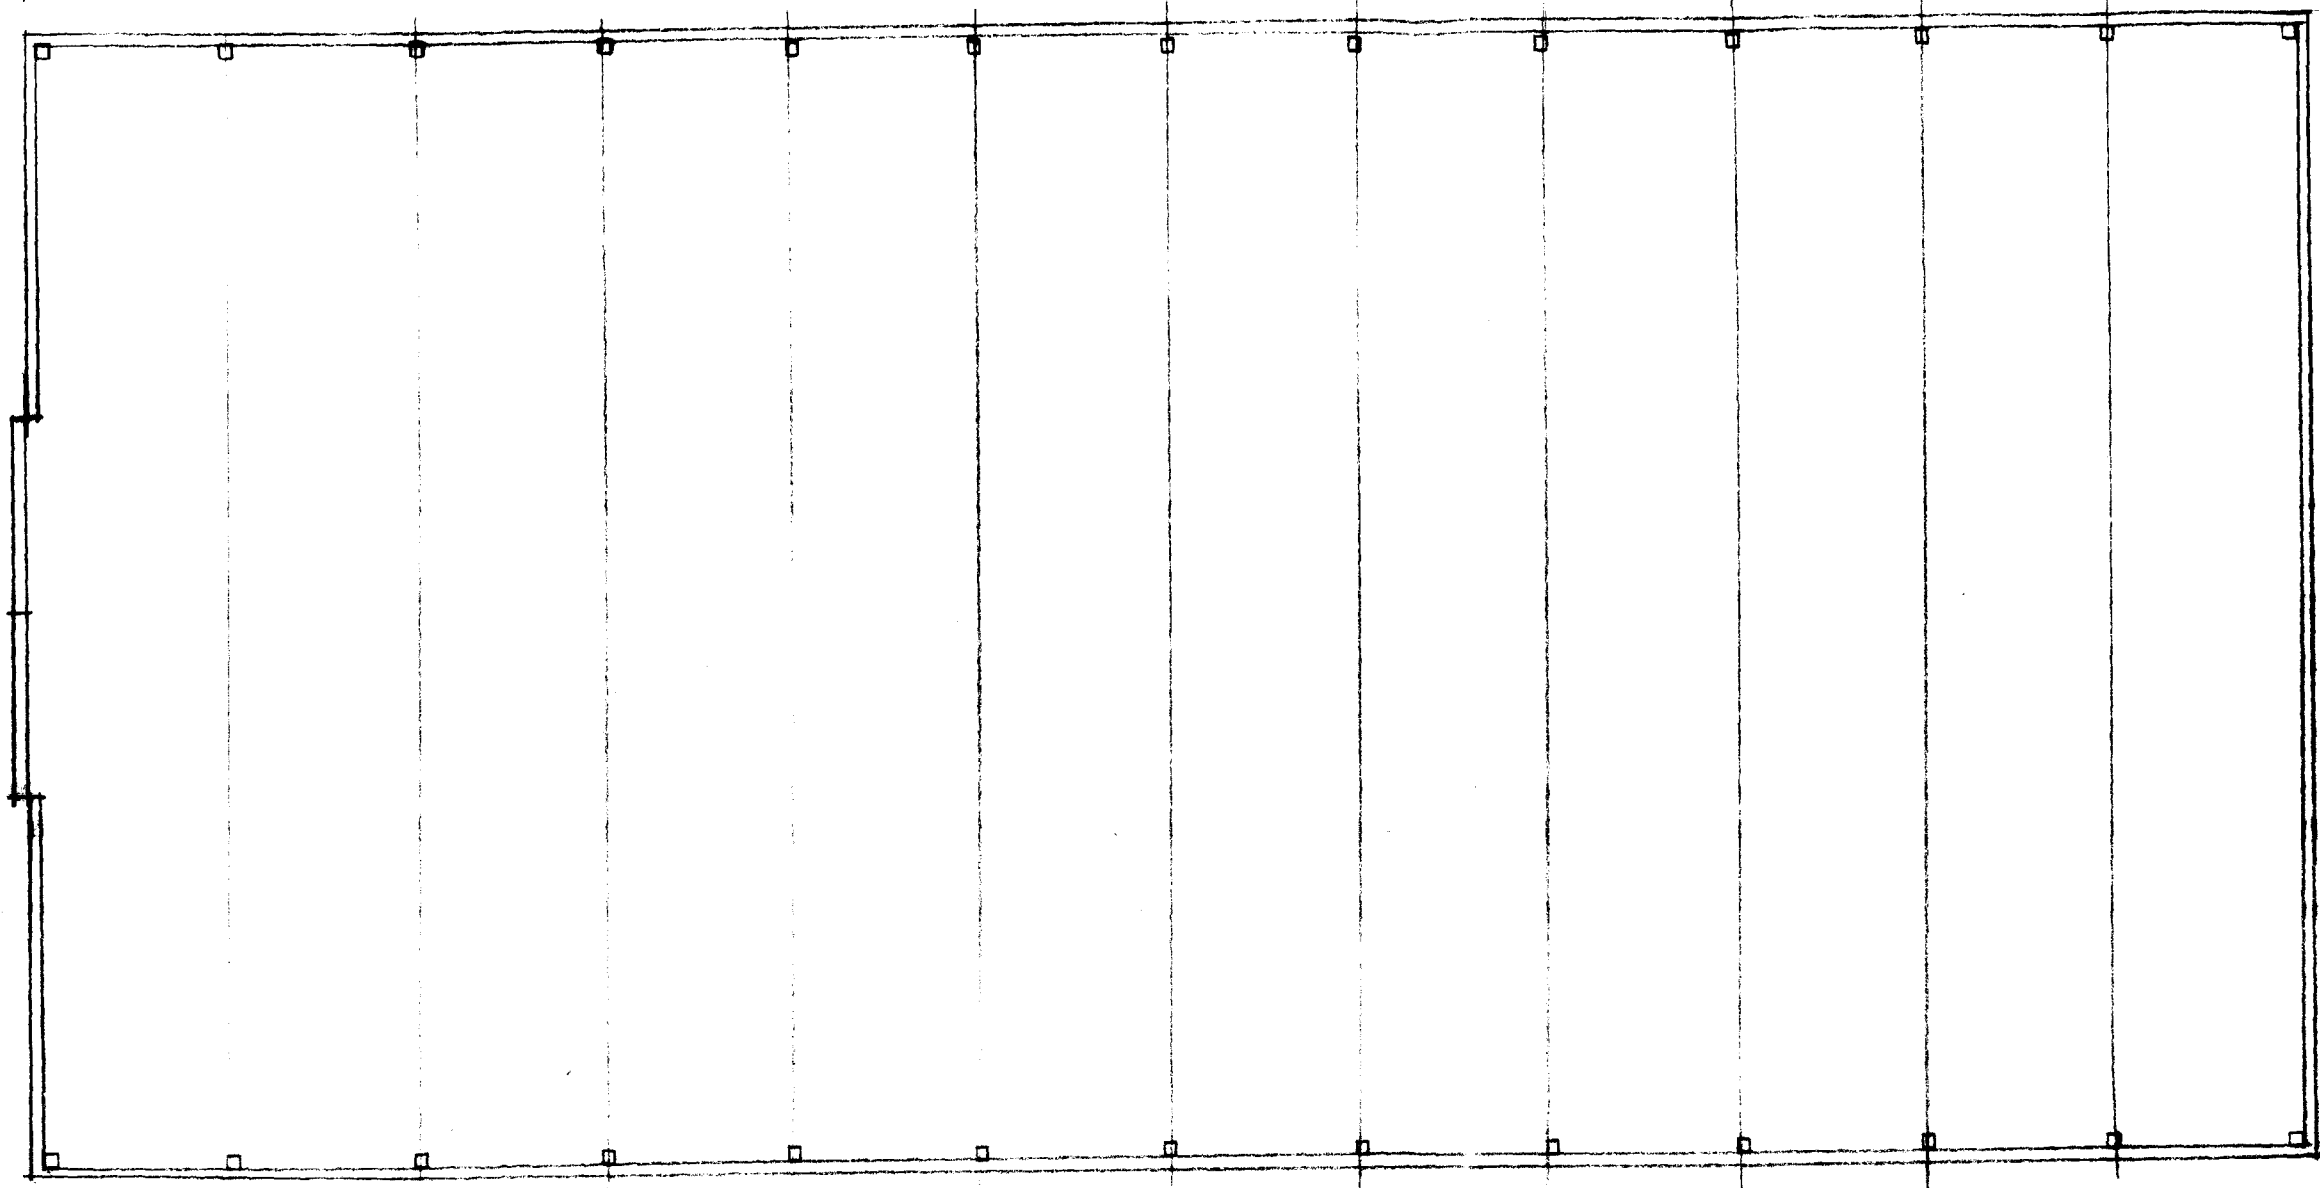

PLAN 1:100

PROPOSED HAY STORAGE BARN
29 WEST DROVE, GEDNEY HILL
FOR MR J. DEPEAR
PLAN & END ELEVATIONS - SCALE 1:100
DWG Nº 97/1/2

DC
NG
22 JAN 1997
Ref: 0065/97

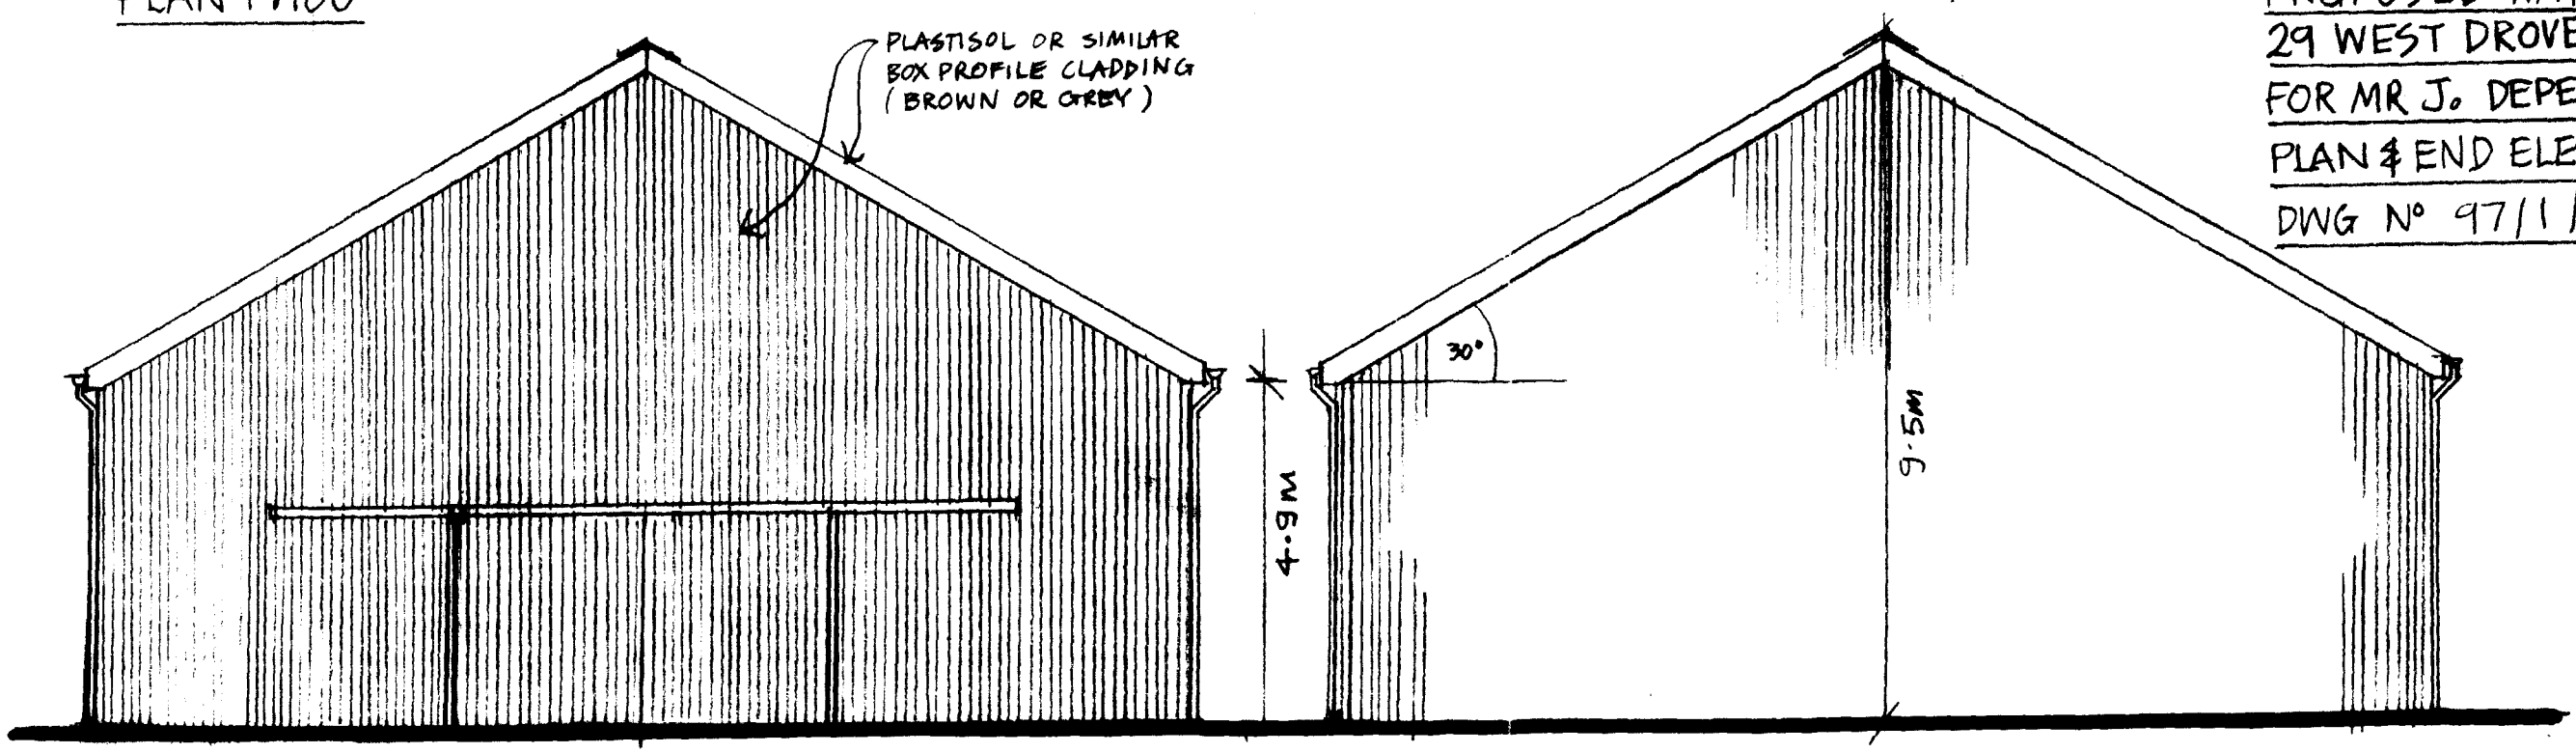


SOUTH ELEVATION


NORTH ELEVATION

N.B
PLANNING DRWG
TECHNICAL DETAILS ARE
INDICATIVE ONLY

DO NOT SCALE FROM THIS DWG
CHECK ALL DIMENSIONS ON SITE

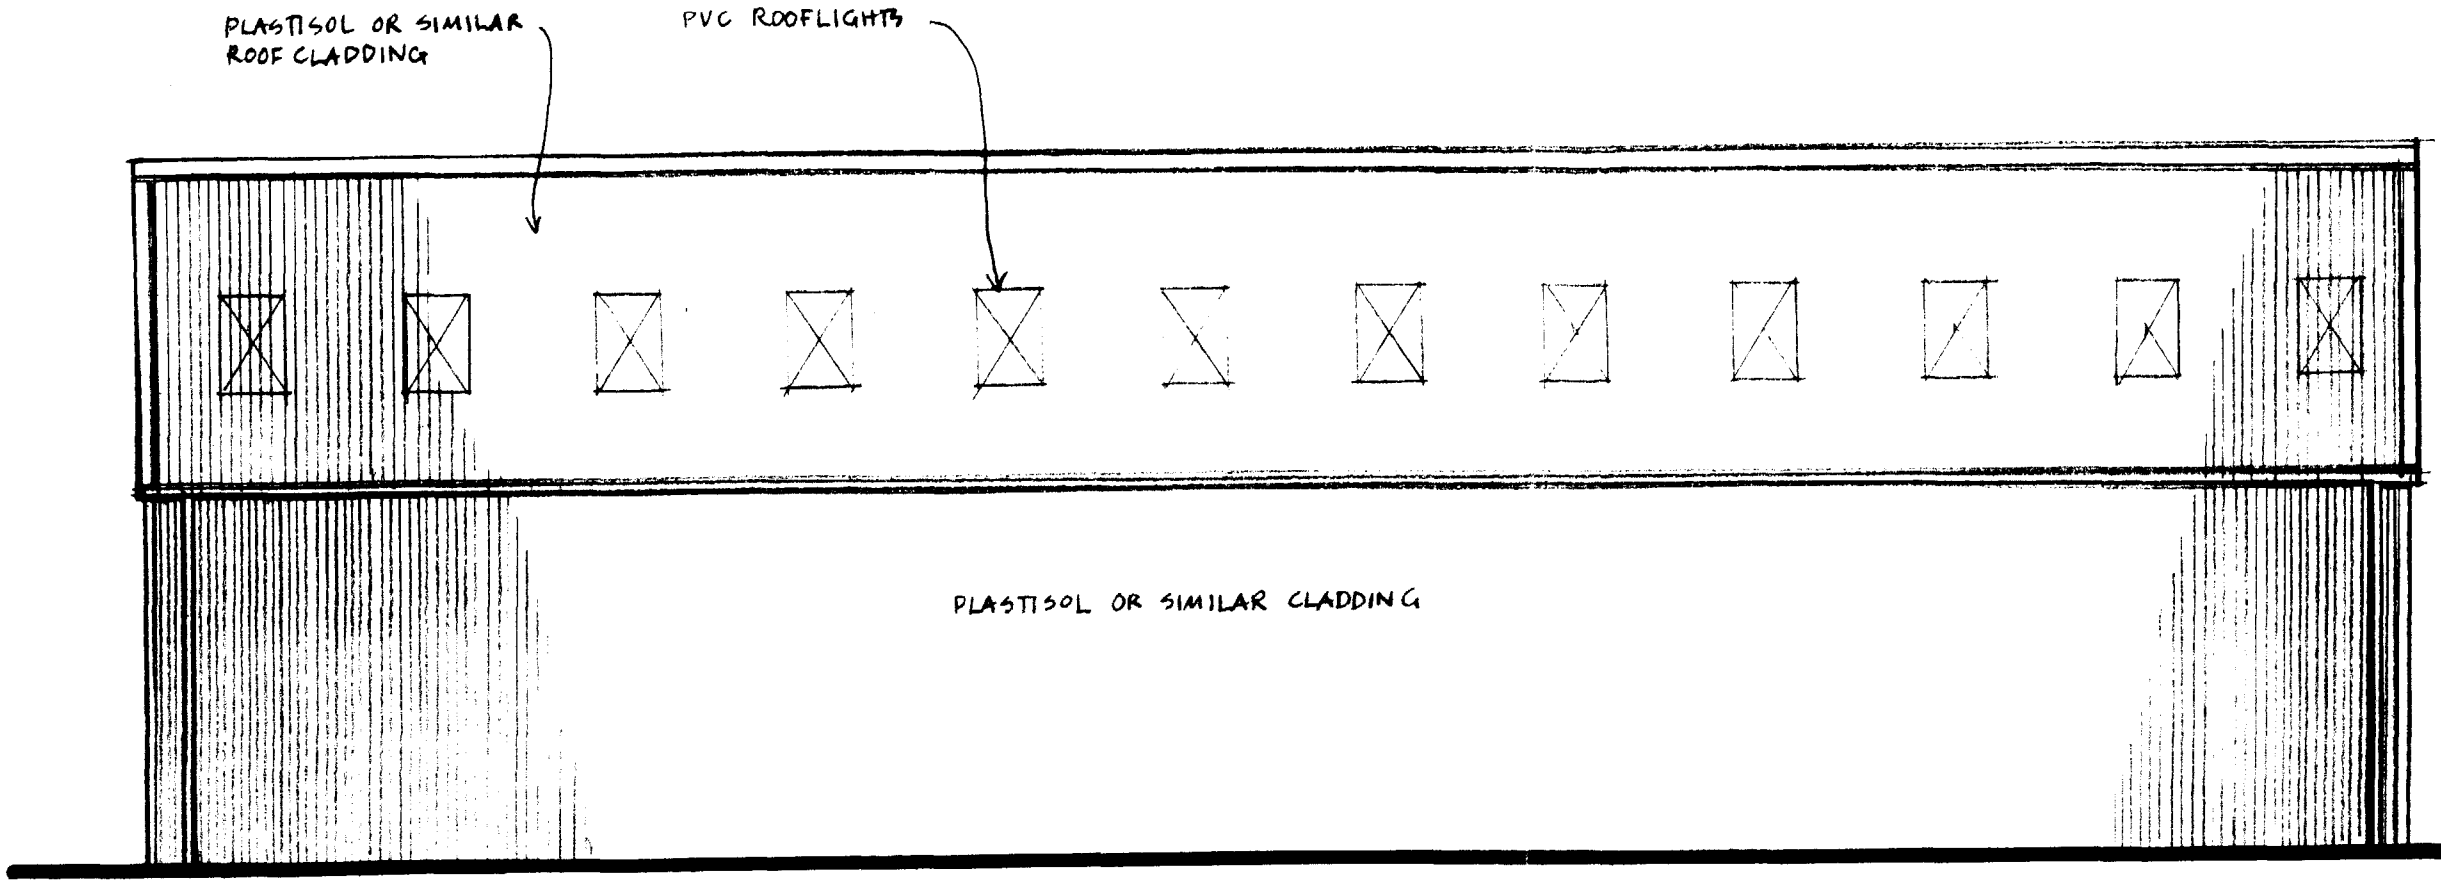

WEST ELEVATION 1:100

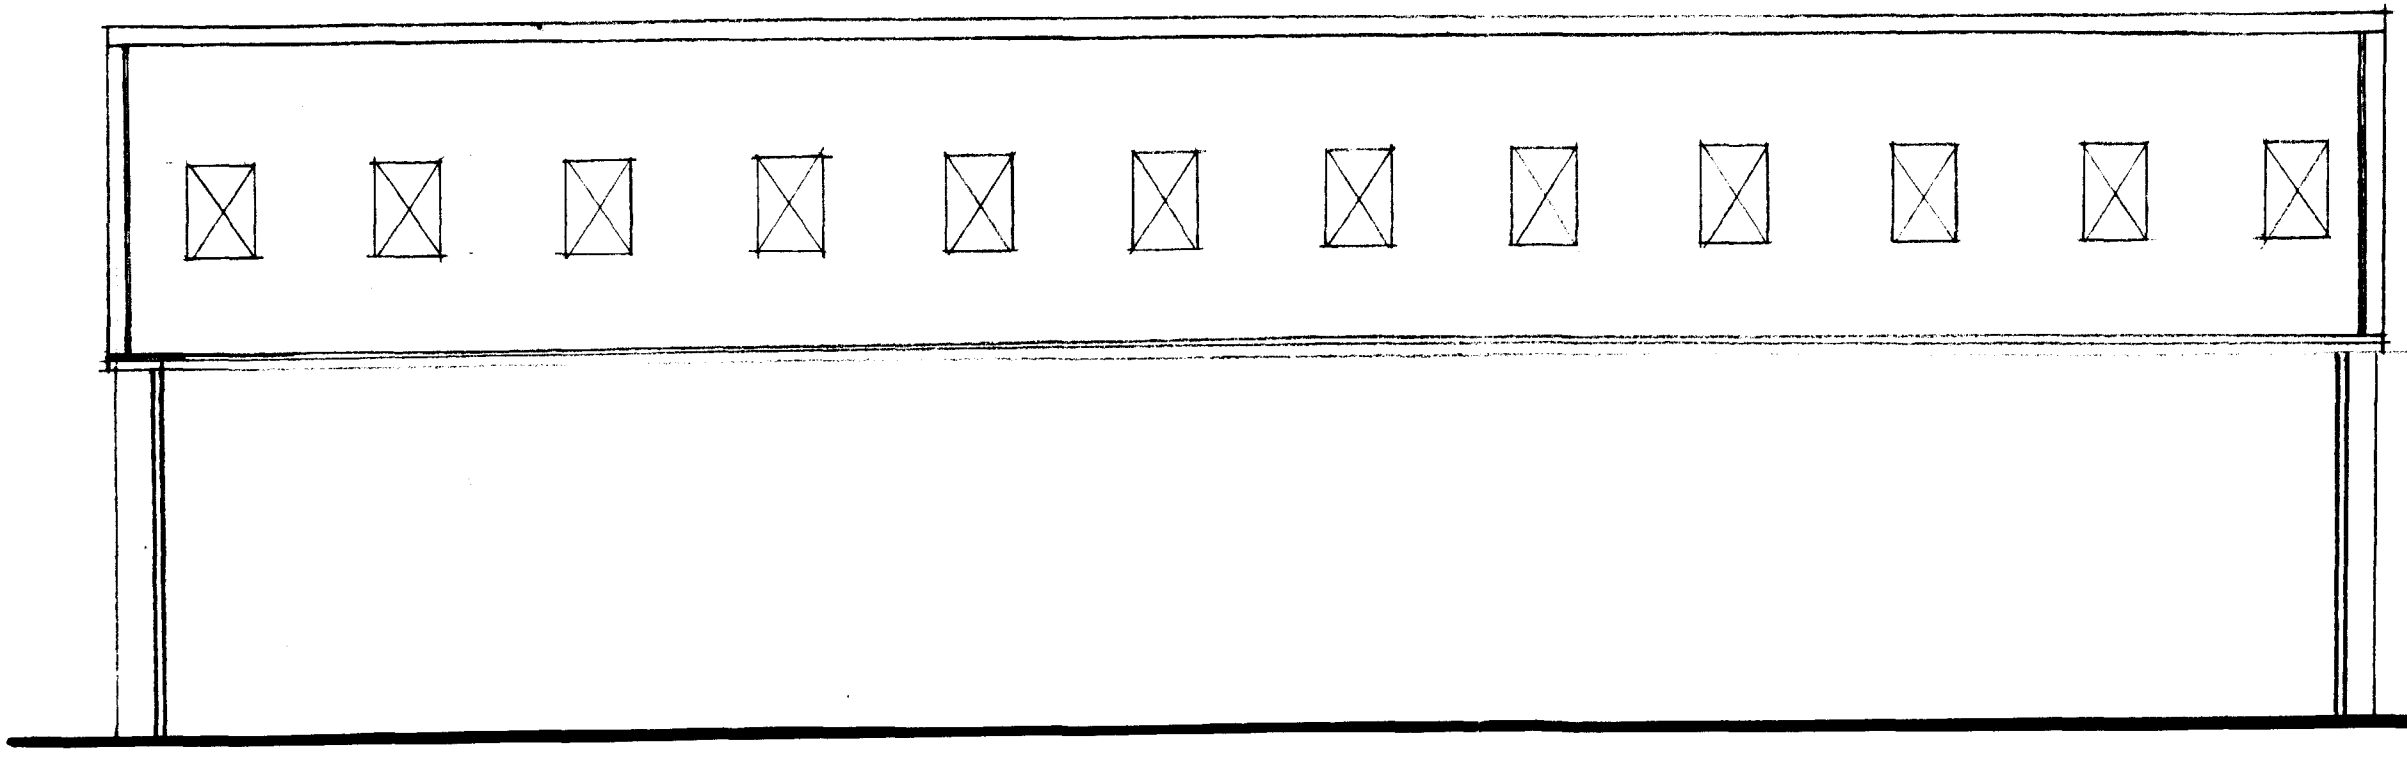

EAST ELEVATION (FACING ROAD) 1:100

PROPOSED HAY STORAGE BAR
29, WEST DROVE (NORTH)
GEDNEY HILL
FOR MR J. DEPEAR
LONG ELEVATIONS
SCALE 1:100
DWG N° 97/1/3

N.B PLANNING DWGS
TECHNICAL DETAILS ARE
INDICATIVE ONLY