

Do not scale off this drawing

All site dimensions to be checked before work commences.

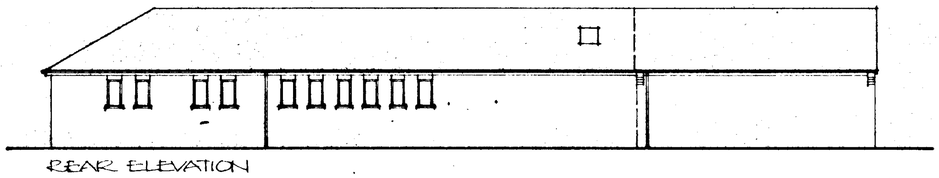


REAR ELEVATION

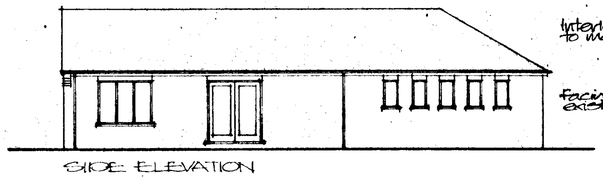


Interlocking concrete tiles to match existing

Facing brickwork to match existing


SIDE ELEVATION

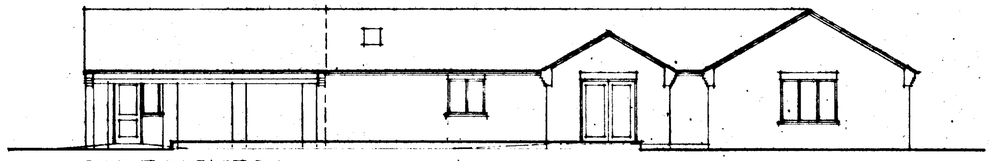



FRONT ELEVATION

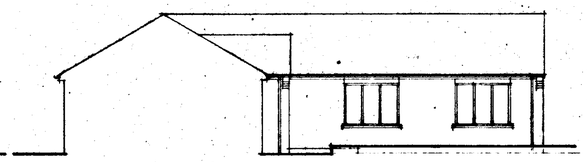


SIDE ELEVATION

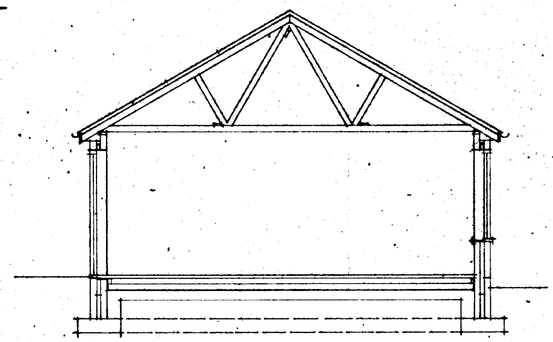

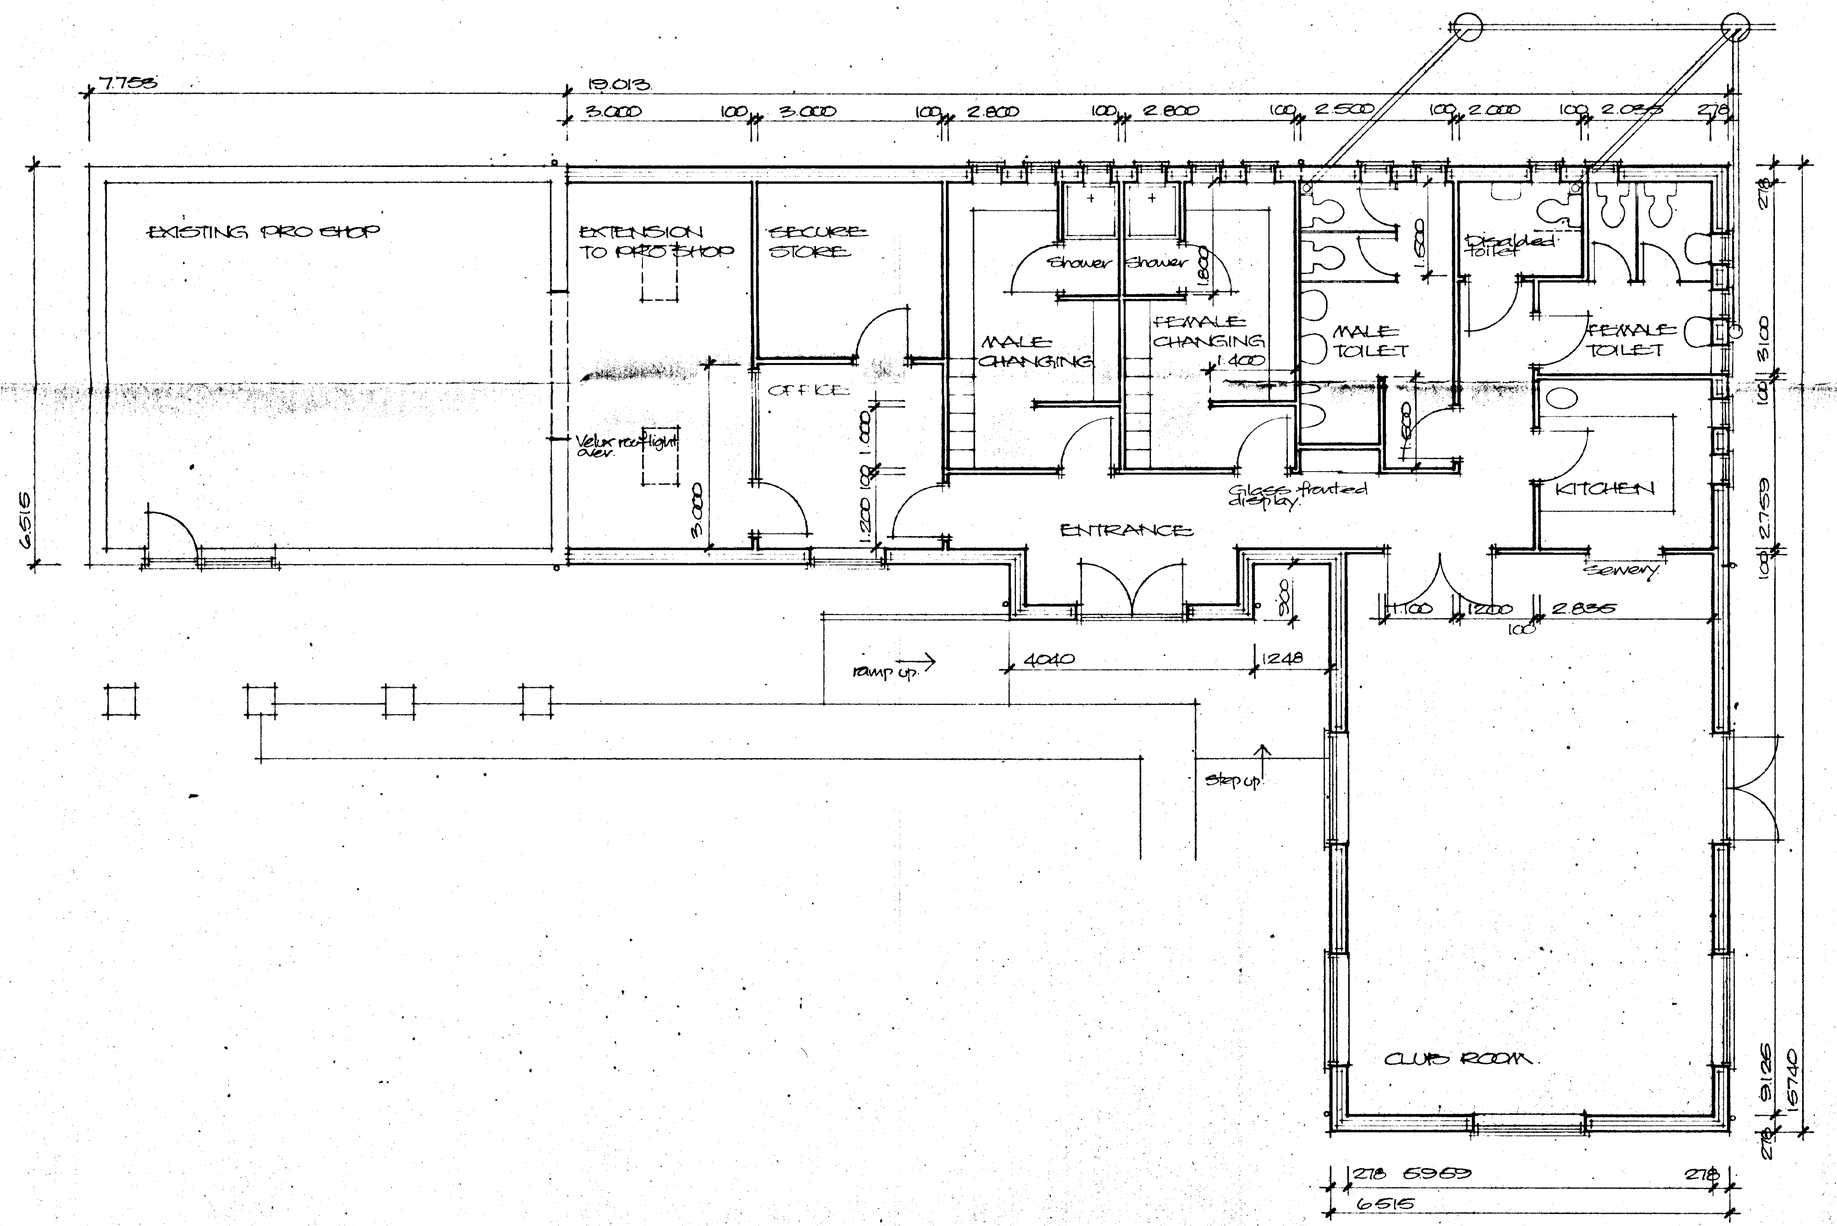

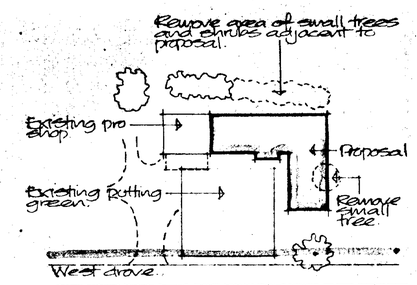

LOCATION PLAN Scale 1:600

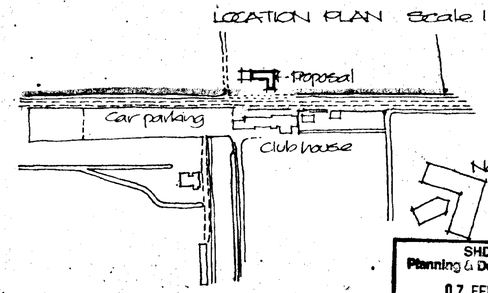

LOCATION PLAN
Scale 1:2500

SHDC
Planning & Development
07 FEB 2003
Ref 0128/03

Project
PROPOSED NEW GOLF CLUB FACILITIES AND EXTENSION TO PRO SHOP GREDNEY HILL GOLF CLUB WEST DROVE, GREDNEY HILL, SPALDING.

ALAN HORNSBY
ARCHITECTURAL SERVICES
'Little Acre'
Peak Hill, Cowbit,
Spalding, Lincs. PE12 6AW
Tel. Holbeach (01406) 380591

Client
GREDNEY HILL GOLF CLUB

Scale 1:50, 1:100
Date Jan 03
Drg. no. 03/06/01

Summit DS(UK) 0096