




END ELEVATION

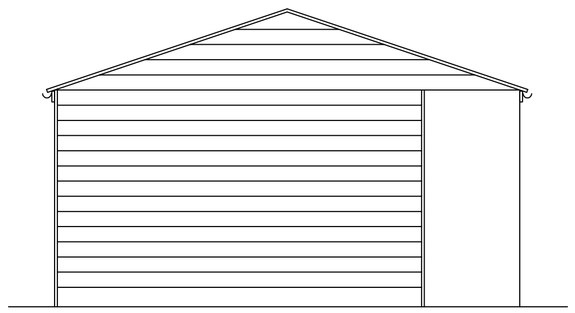


FRONT ELEVATION

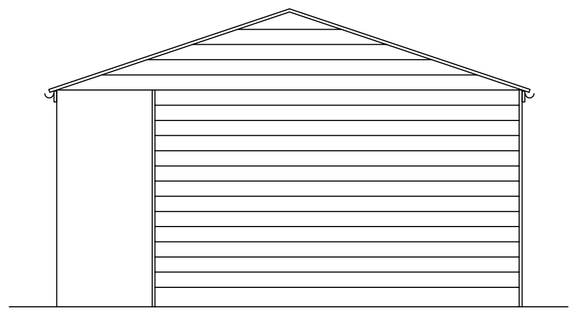

END ELEVATION

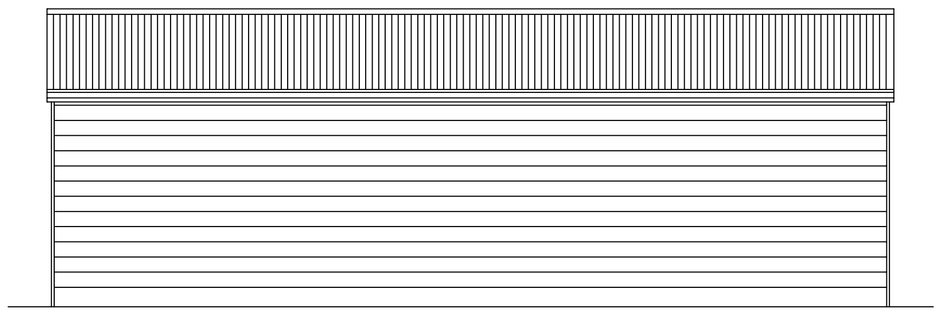

REAR ELEVATION

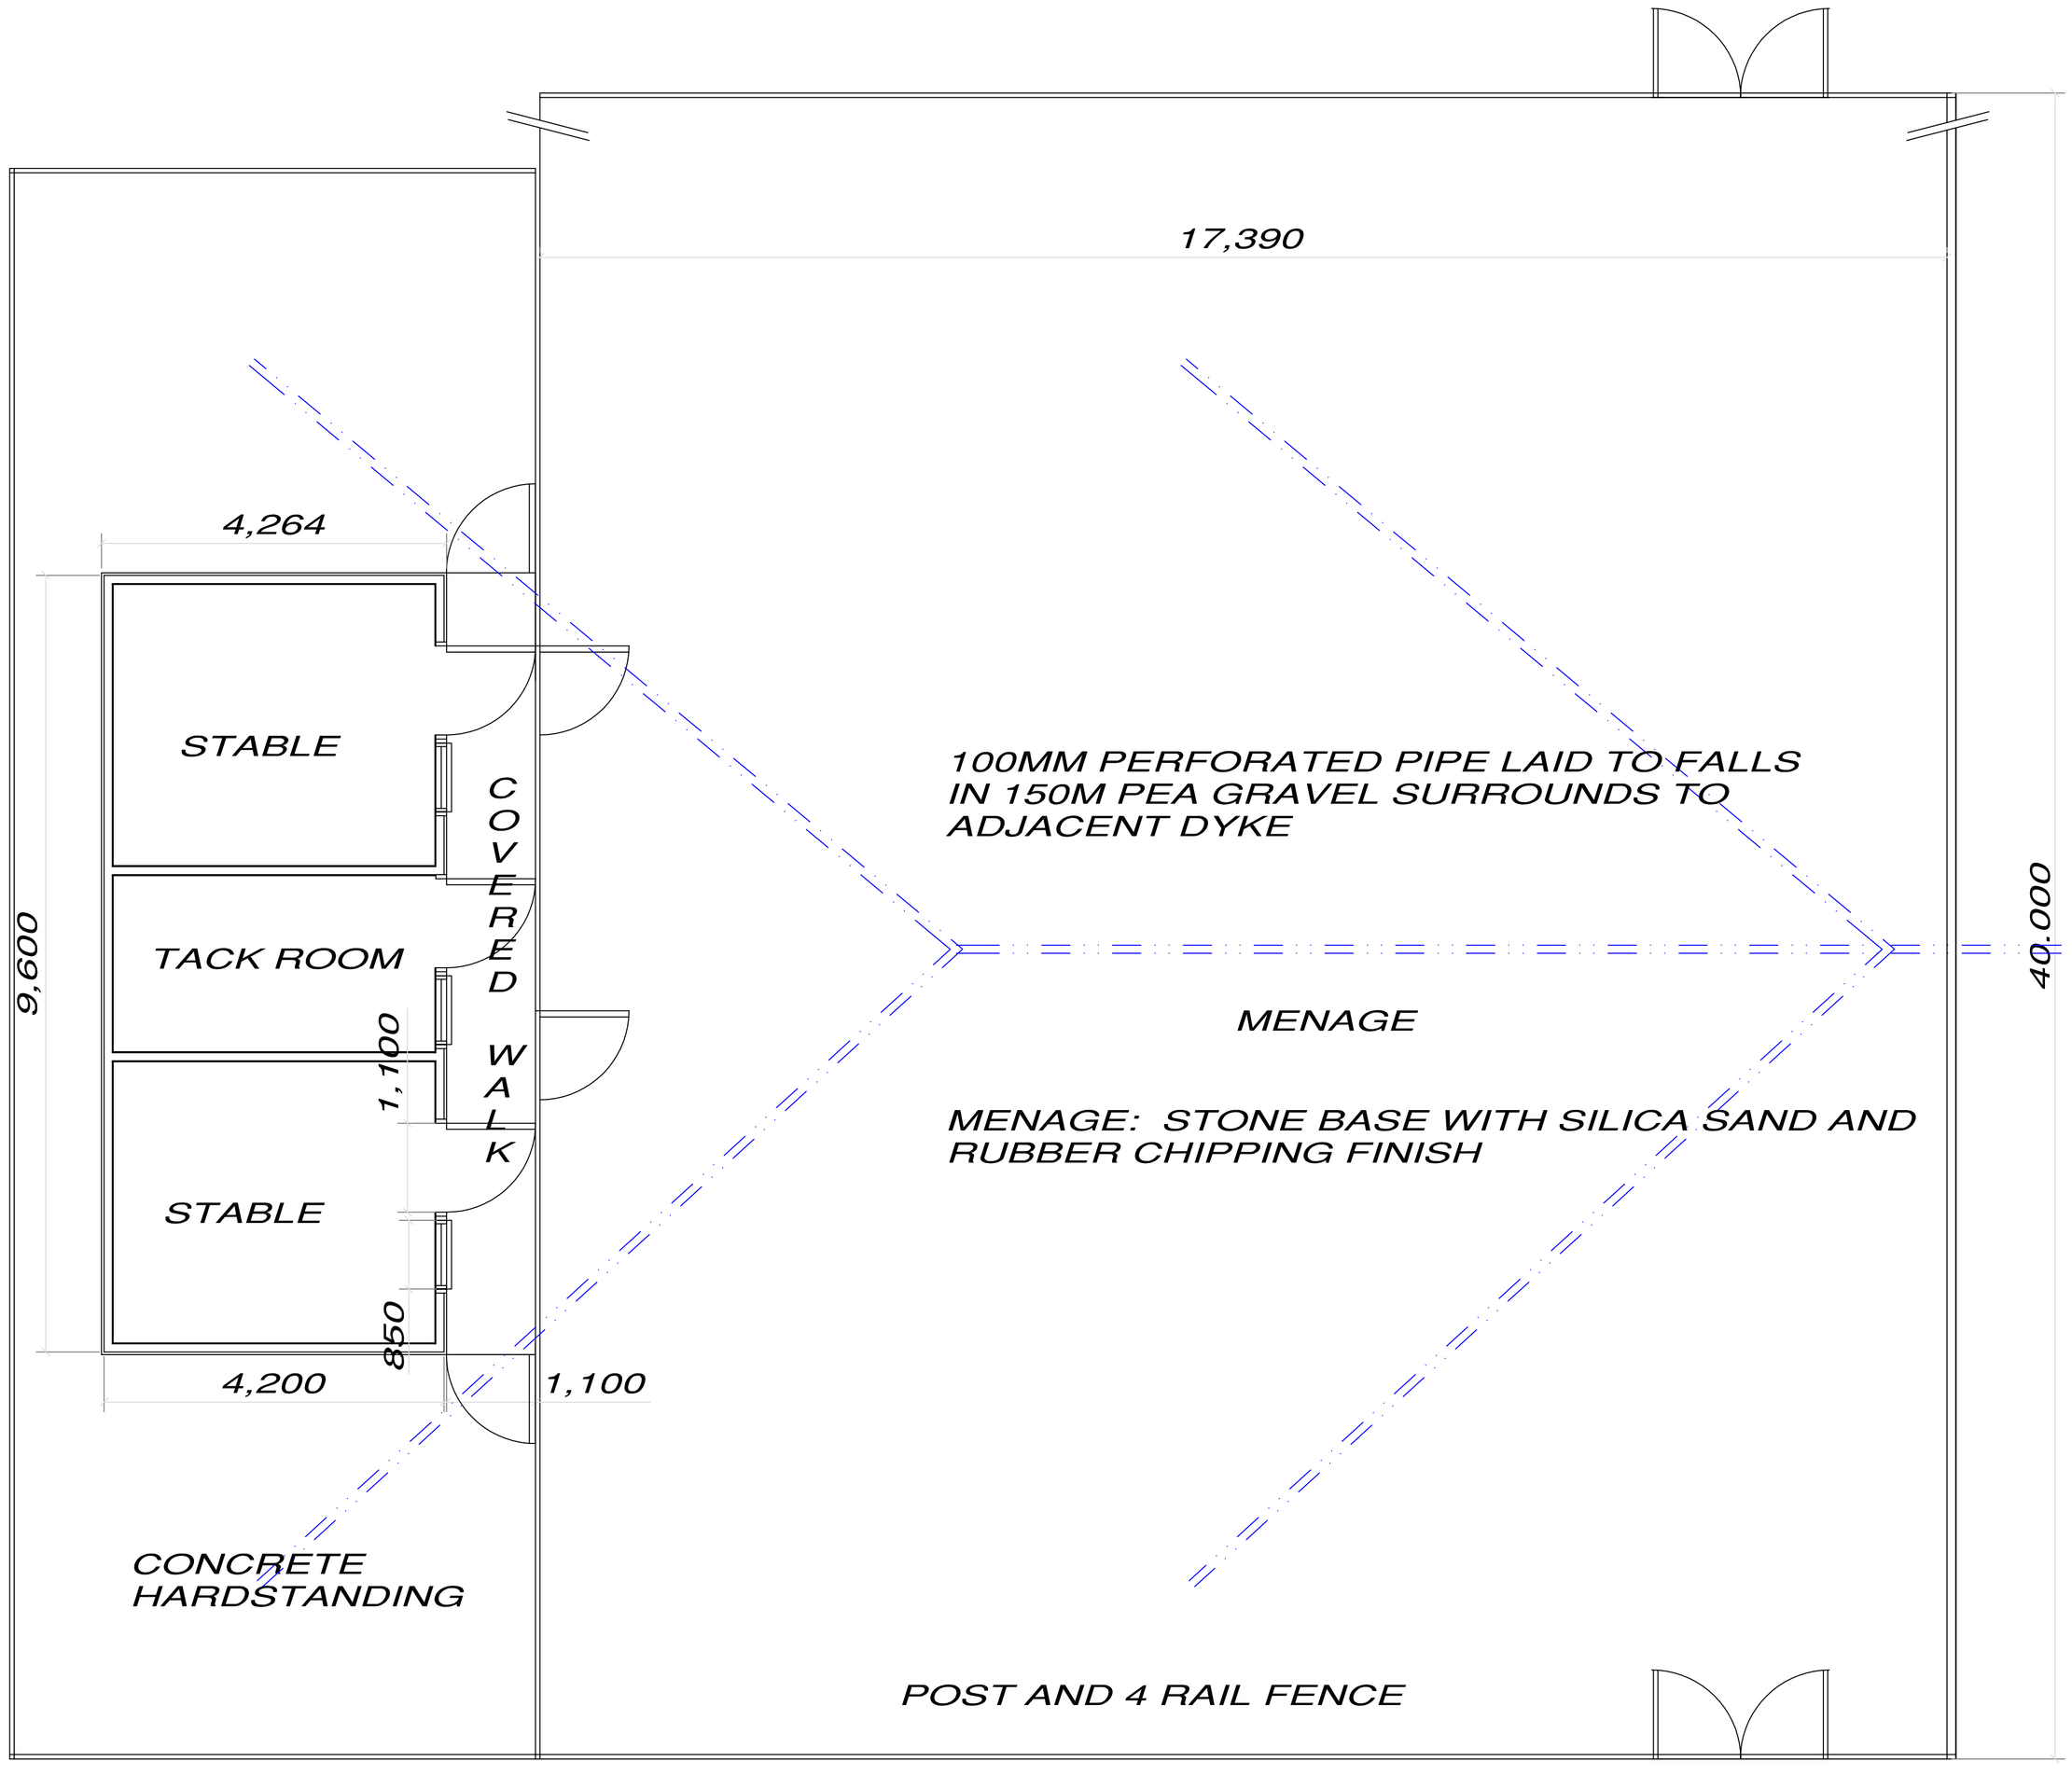

Borough Council of Kings Lynn & West Norfolk — Highly Commended, Residential New Build
The Mayors Award for Design in the Environment 2011

LABC, Peterborough City Council
- Winner, New Small Scale housing development 2011
- Highly commended Commercial catagory building 2011
- Design and Construction award 2010

Building Design Awards, Building Excellence in Fenland
- Winner, Herritage award for Conversion or Renovation 2010
- Highly commended for Conversion or Renovation 2010
- Highly commended Heritage award New Build 2009

Rev	Purpose	By	Date
-	-	-	-

D B D S

DAVID BROKER DESIGN SERVICES
ta
CONCEPT 2000
DESIGN AND DEVELOPMENT
LTD
ESTABLISHED 1975

ARCHITECTURAL TECHNICIANS
DANBROOKE HOUSE STATION ROAD
WISBECH ST MARY
WISBECH CAMBS PE13 4RW
Telephone 01945410421
Facsimile 01945410400
E-mail- david.broker@btinternet.com

Issue:	No 1 For client comment and approval Issued prior to Council approval and subject to ammendment
Client:	P CLOUGH Esq
Drawing No:	1820 G A PLAN
Project:	PROPOSED STABLES/TACK ROOM AND MENAGE FOR PRIVATE DOMESTIC USE ONLY
Site:	HARVEST LODGE STATION ROAD GEDNEY HILL

Postcode: PE12 0NP	Drawn: DB	Checked: -
Print Scale: 1:50 @ A1	Date: JAN 12	Revision No: -

DO NOT SCALE FROM THIS DRAWING - All dimensions to be verified on site - This drawing and design remains the copyright of David Broker and may not be reproduced without permision. David Broker or Concept 2000 will not be held responsible for any construction works undertaken prior to approval or before approved plans are issued - Any alterations to details or specifications may invalidate the approval and incurr significant additional costs.