EXISTING POND

N

FUTURE EXPANSION.

SERVICE VEHICLES

STAFF PARKING

EXISTING FACTORY

Dyke

HILLSIDE

Dyke

PROPOSED SITE PLAN

TO GEDNEY HILL

STATION ROAD

TO WISBECH

Dyke

Dyke

EXISTING POND

FUTURE EXPANSION.

SERVICE VEHICLES

EXISTING FACTORY

HILLSIDE

Dyke

Dyke

PROPOSED SITE PLAN


TO GEDNEY HILL

STATION ROAD

TO WISBECH

Dyke

Dyke

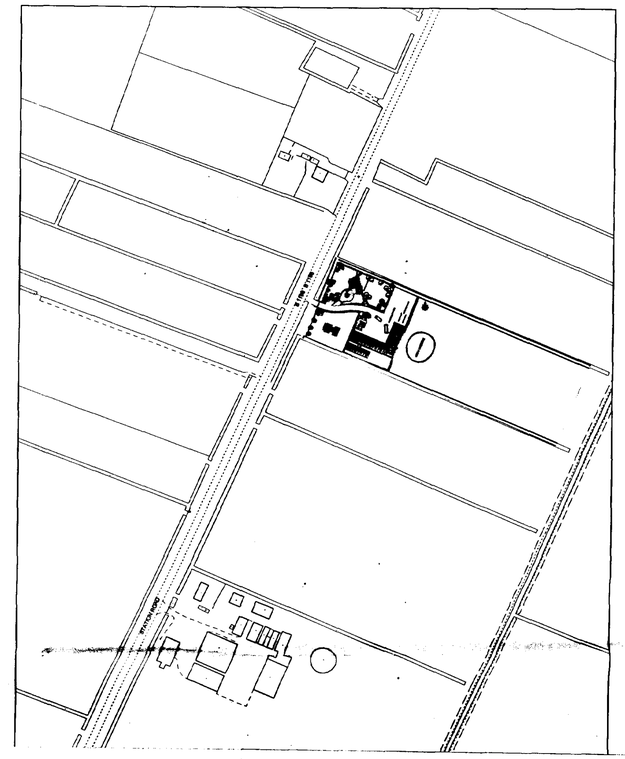

SHDC
Planning & Development
11 FEB 2003
Ref 0142/03


JOHN D LYNCH
partnership
CHARTERED ARCHITECTS

Client:-
Mr Grant Wilson


Project:-
Proposed Factory Extension & Owner's Dwelling

Drawings
Layout and Location Plans


Date :	Drawn
Jan. 2003	**JDL**
Job No. **1582**	Drawing No. **AL/1A**
Scale. **1:200, 1:500 &1:2500**	Revision No.

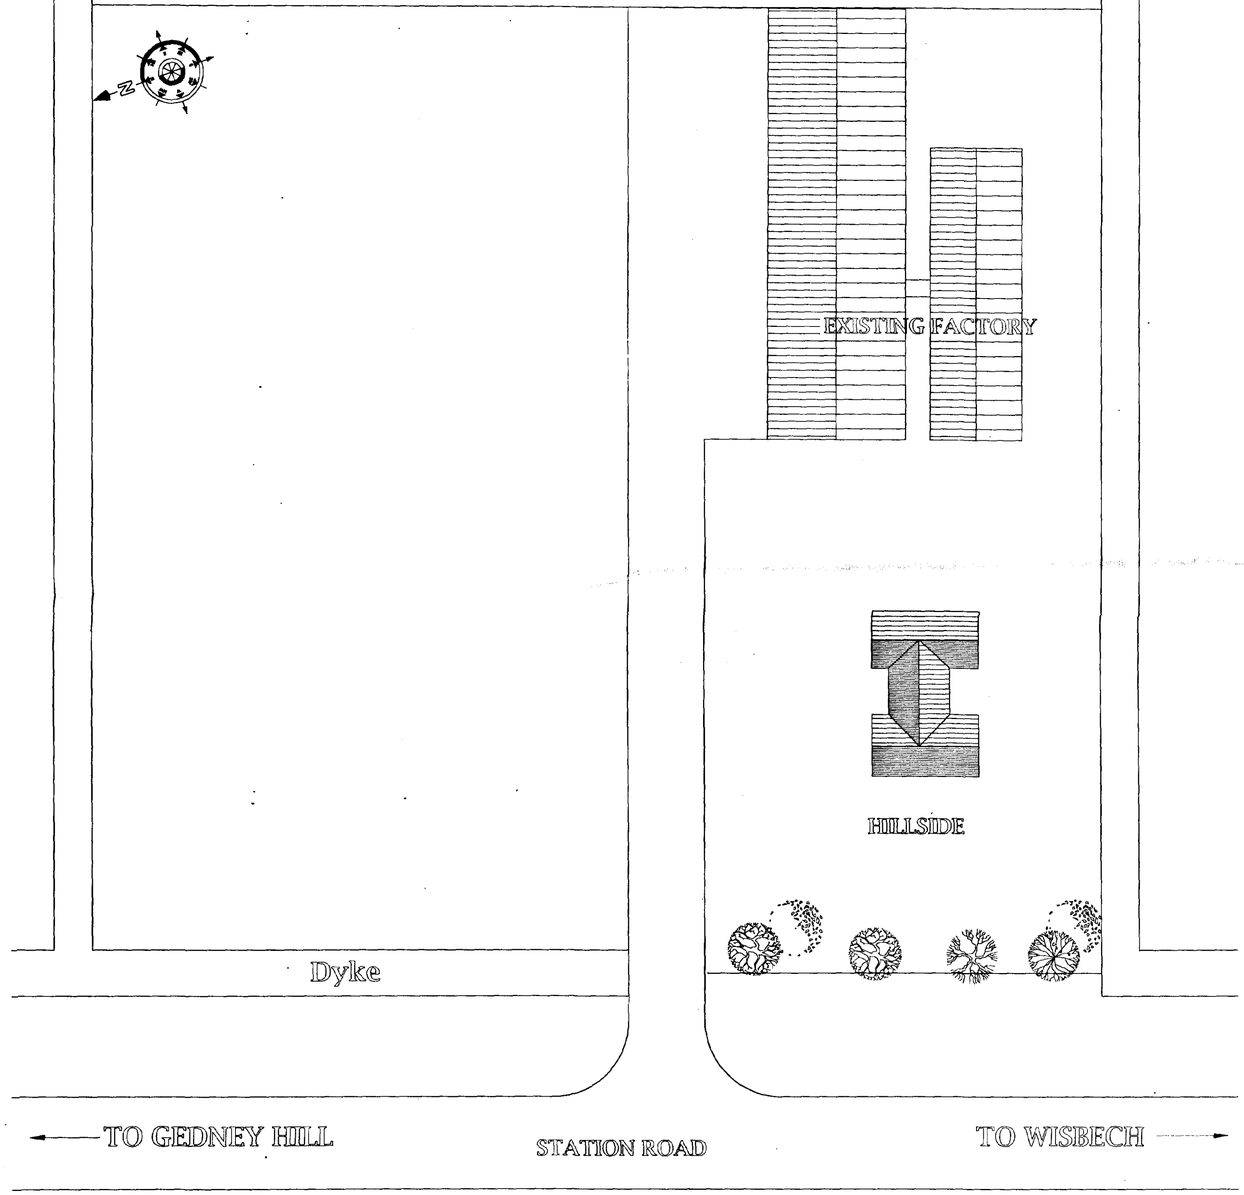

EXISTING SITE PLAN

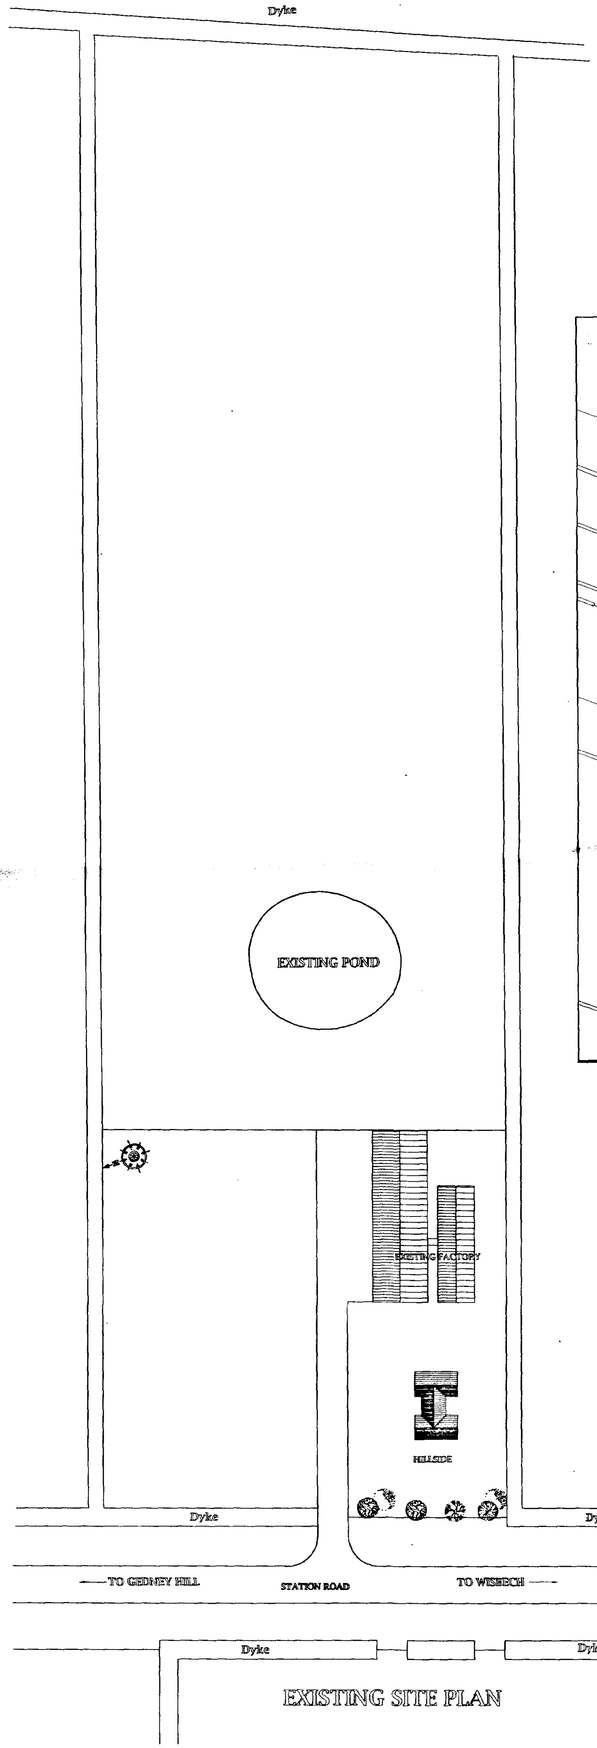

EXISTING SITE PLAN

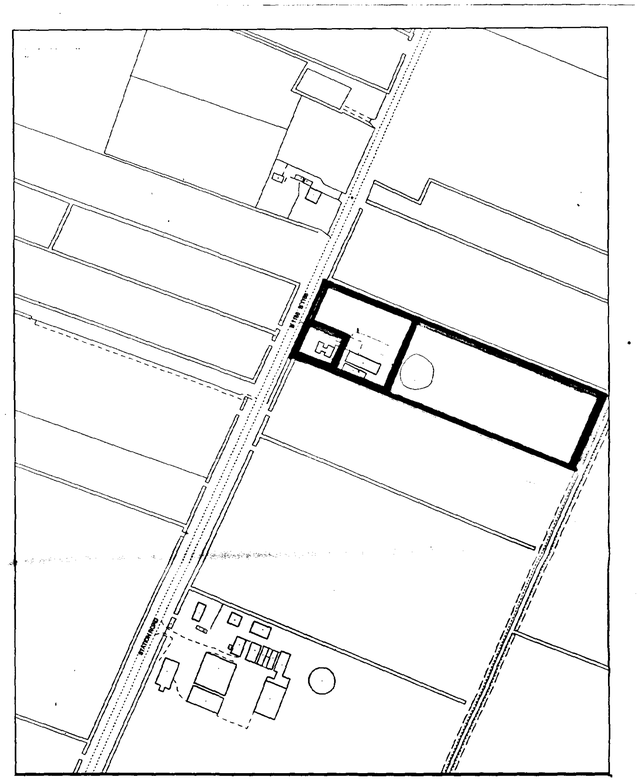

SHDC
Planning & Development
11
Ref 0142/03

JOHN D LYNCH
partnership
CHARTERED ARCHITECTS

Client:-
Mr Grant Wilson

Project:-
Proposed Factory Extension & Owner's Dwelling

Drawings
Exdisting Site Layout

Date :	*Drawn*
Jan. 2003	**JDL**
Job No.	*Drawing No.*
1582	**AL/1**
Scale	*Revision No.*
1:200, 1:500 & 1:2500	