
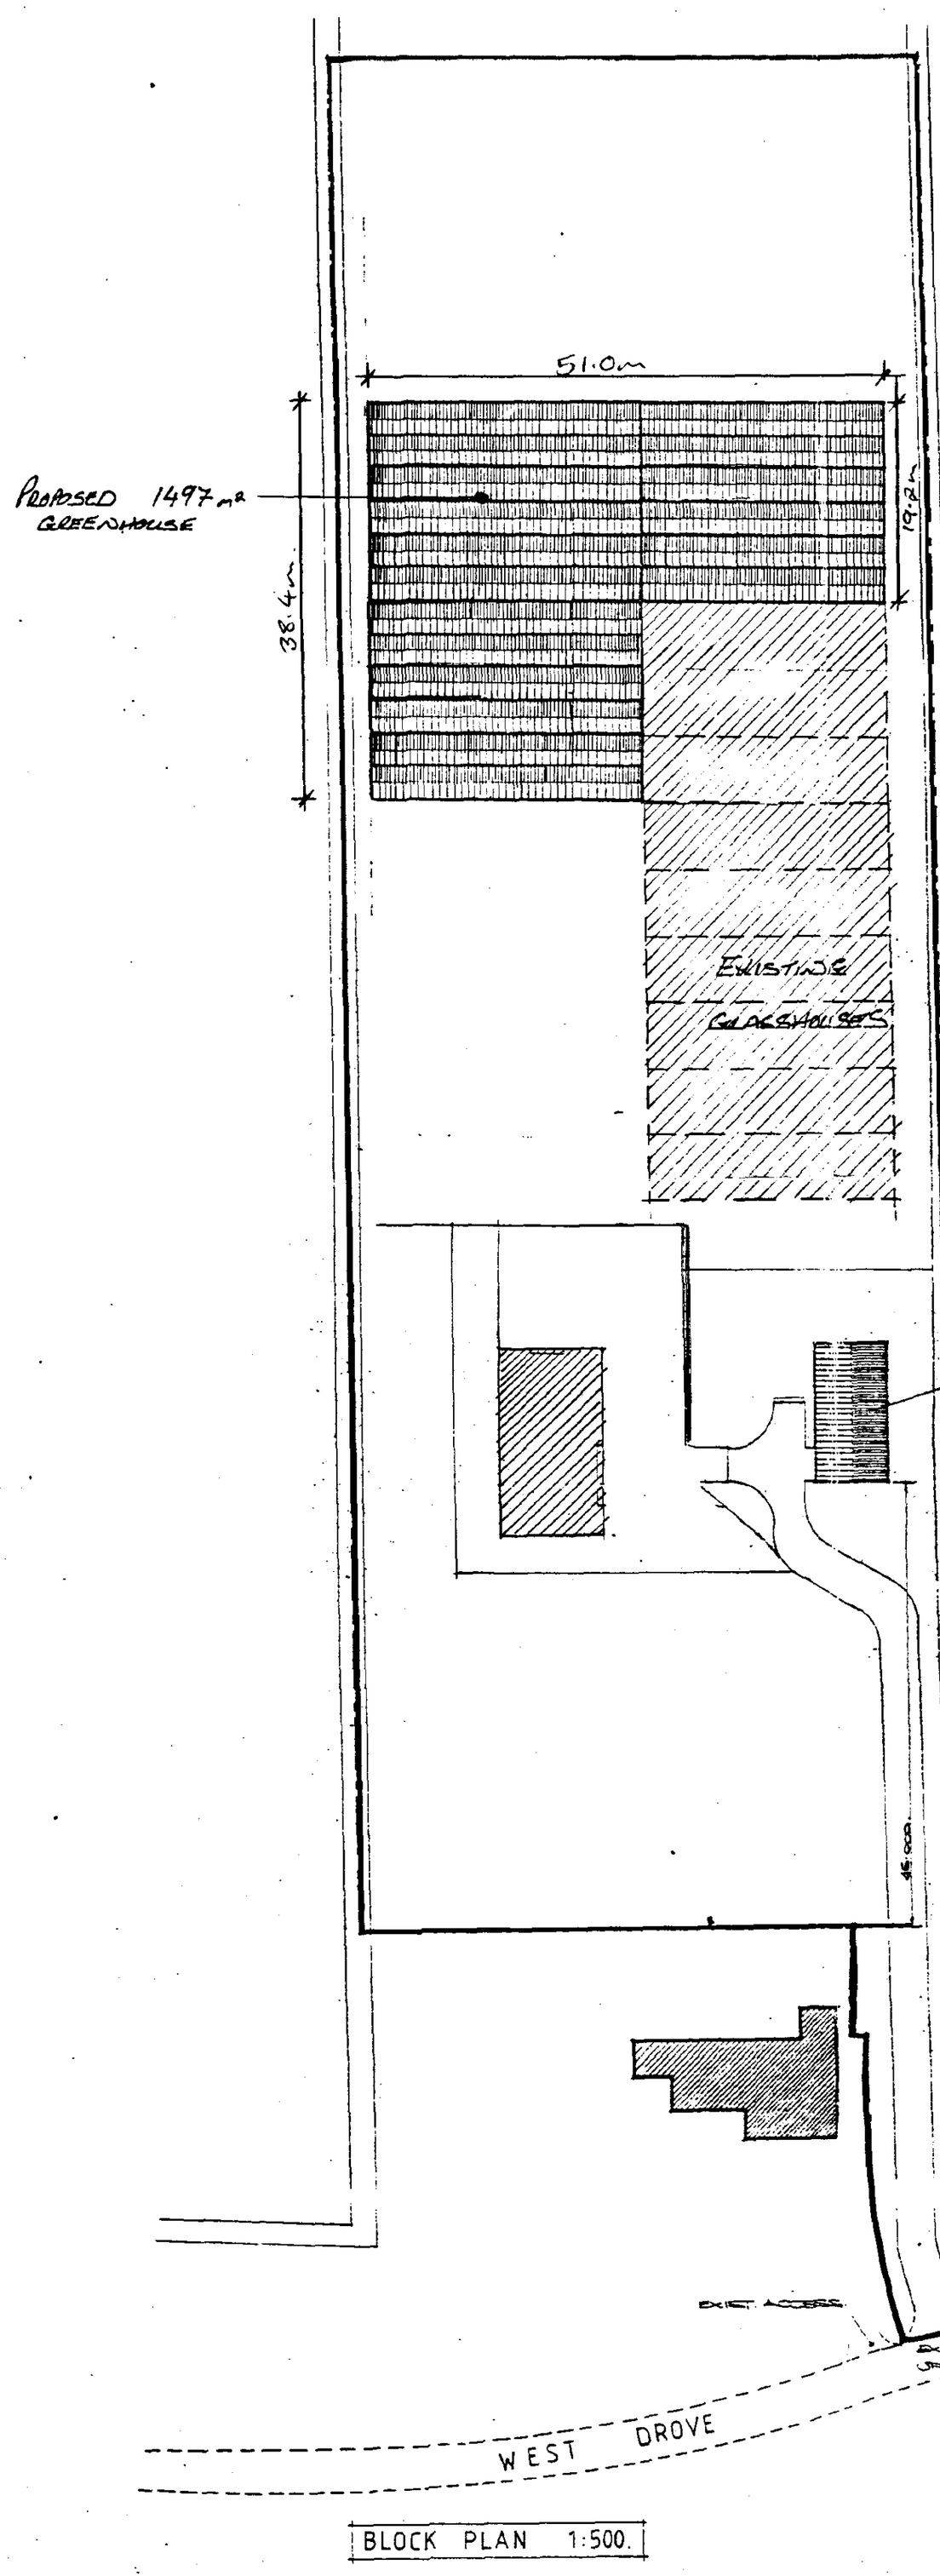


BLOCK PLAN 1:500.

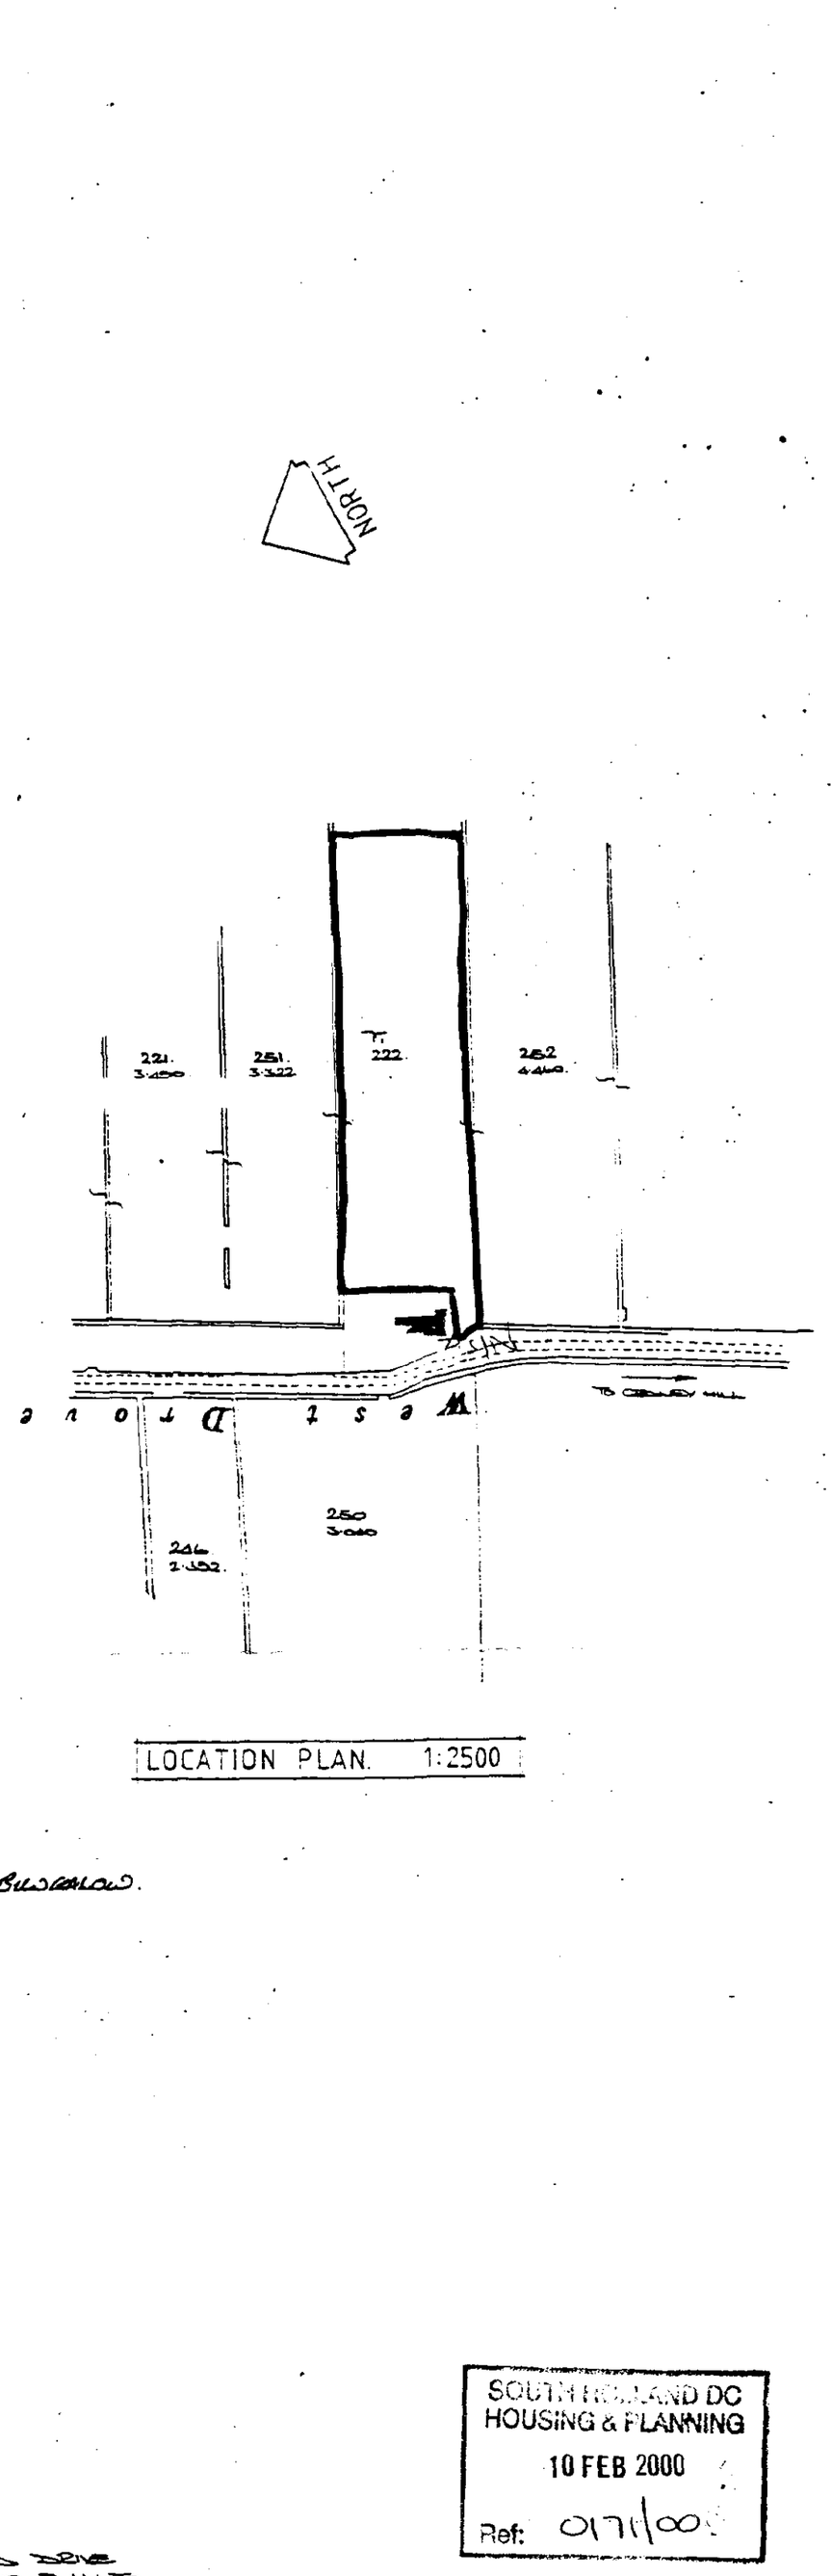

LOCATION PLAN. 1:2500

SOUTH HOLLAND DC
HOUSING & PLANNING
10 FEB 2000
Ref: 0171/00

DETERMINED
PLAN


Project:
Proposed Glasshouse for Mr. I.R. Day.
West Drove, Gedney Hill.

Drawing Title:
Block & Location Plan


FILE

Date: 9/02/00	Scales: 1:500 & 1:2500
Reference No:	Drawn:
Drawing No: 01	Revision:


Do not scale directly from this drawing.
All discrepancies to be brought to the attention of the above office.

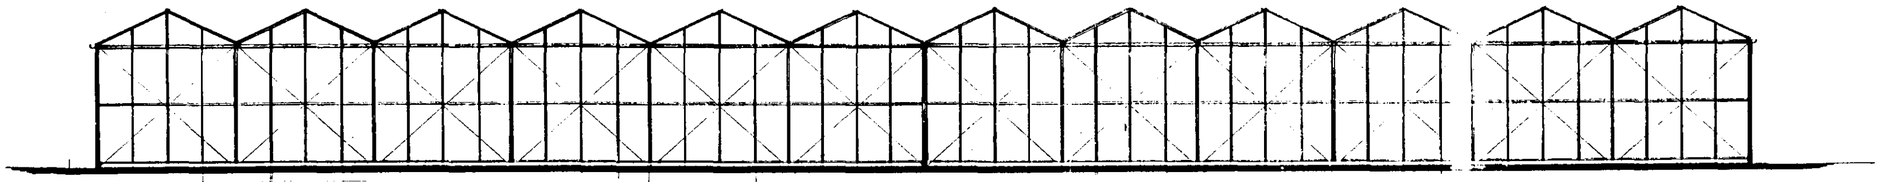


NORTH ELEVATION

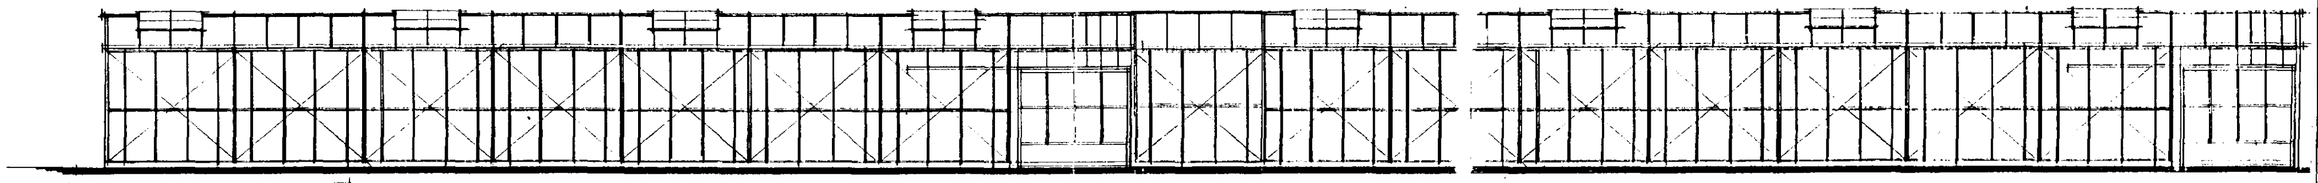

EAST ELEVATION

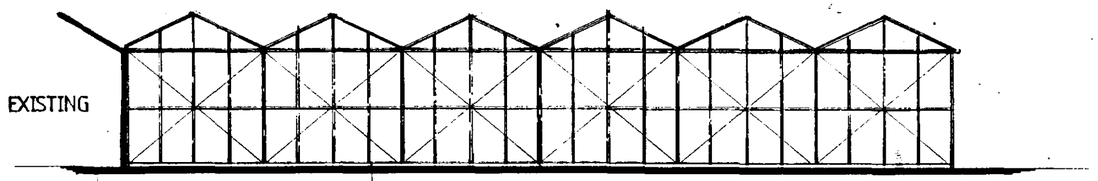

SOUTH ELEVATION

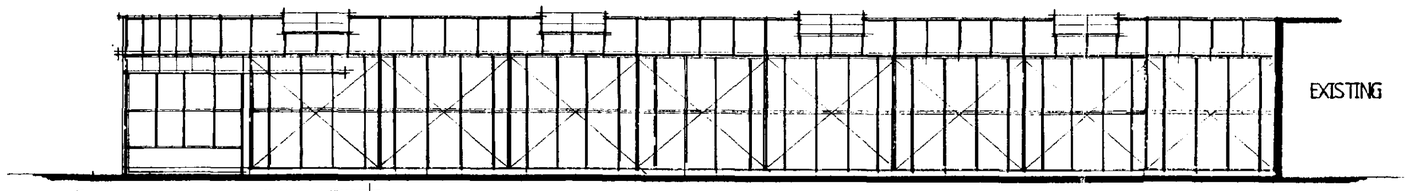

WEST ELEVATION

DETERMINED
PLAN

SOUTH HOLLAND DC
HOUSING & PLANNING
10 FEB 2000
Ref: 0171/00

Date:	Description:
R E V I S I O N S	

Project:
Proposed Glasshouse for Mr. I.R.Day.
West Drove, Gedney Hill.
Midfield Nursery.

Drawing Title:
Proposed Elevations.

Date:	Scales:
09/02/00	1:100
Reference No:	**Drawn:**
Drawing No: 01	**Revision:**

Do not scale directly from this drawing.
All discrepancies to be brought to the attention of the above office.

SUMMIT D.O.E. 841231/A