


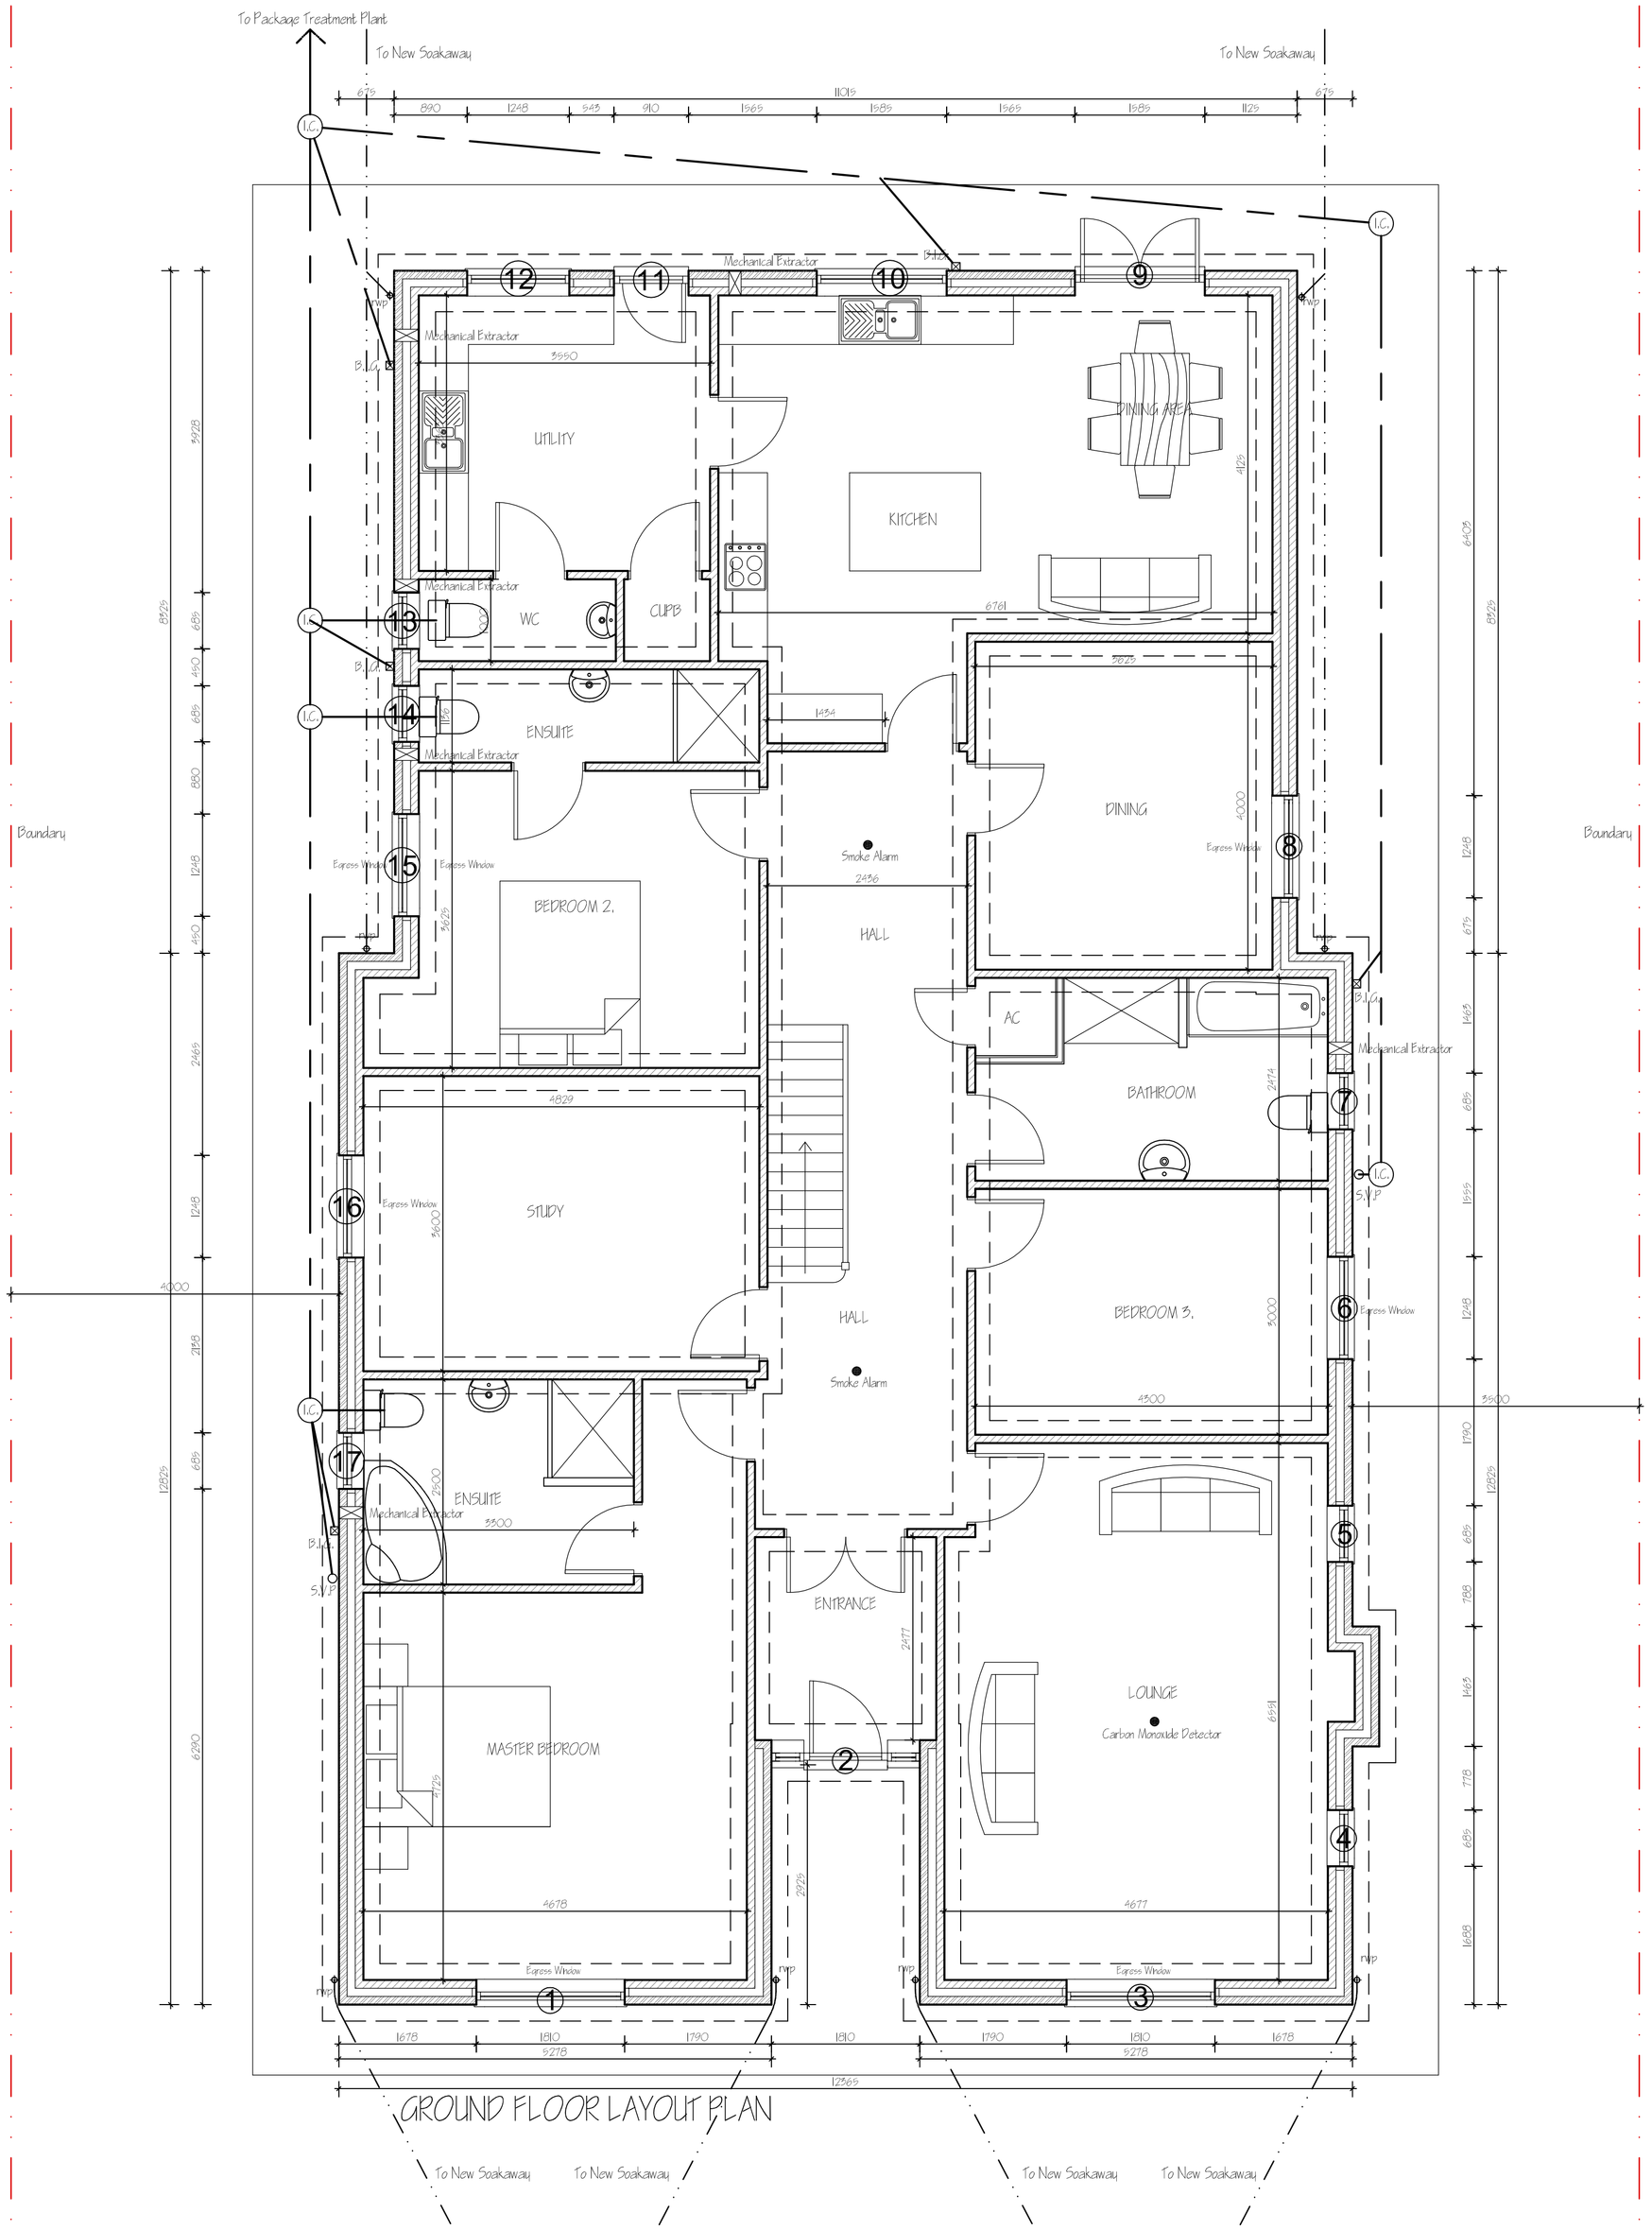

FRONT ELEVATION




SIDE ELEVATION



REAR ELEVATION



SIDE ELEVATION

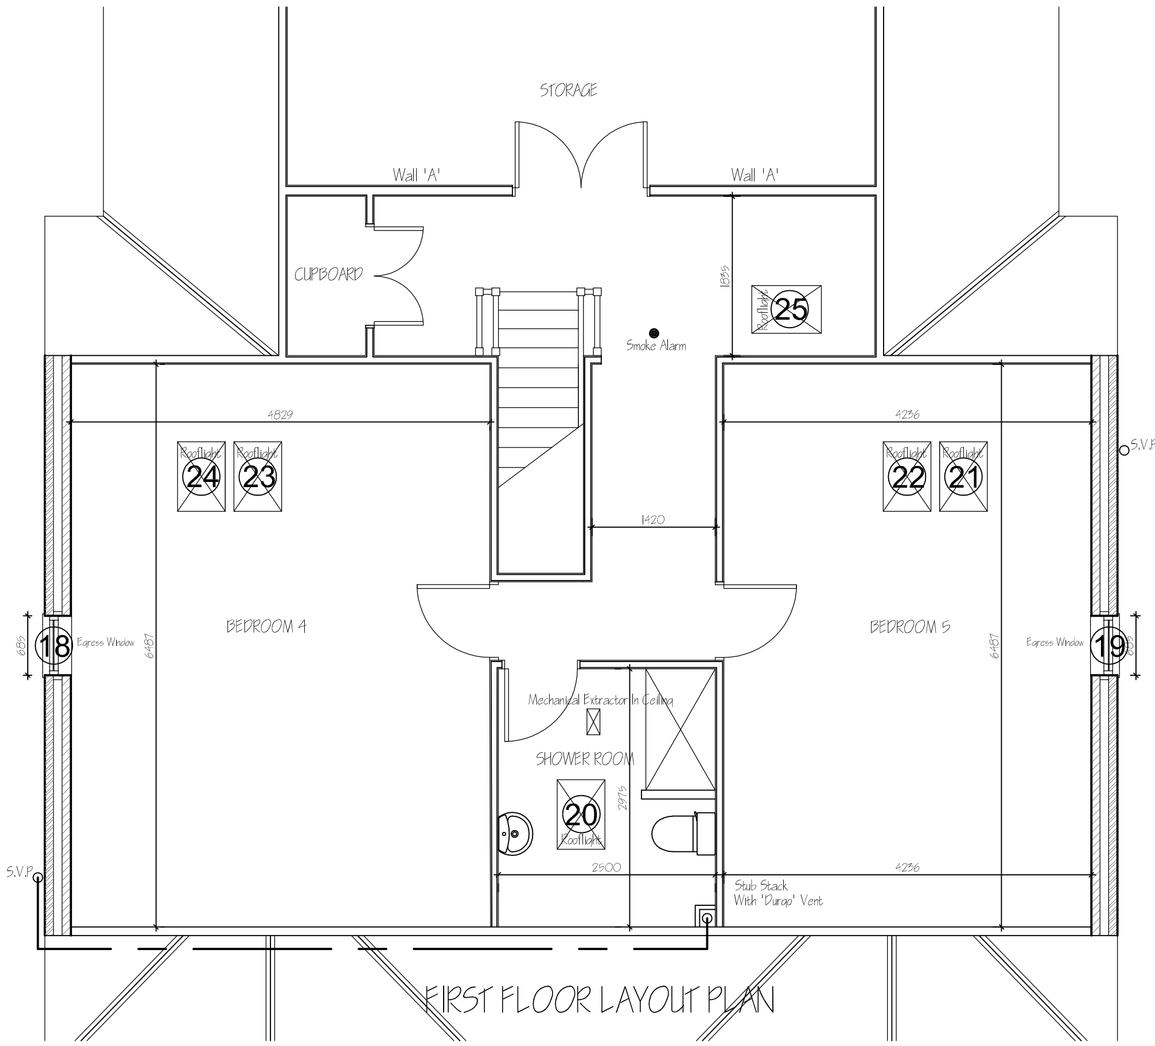

New Opening schedule: -

Ref	Opening Description	Opening Size	Lintel Type	Lintel Length
1	UPVC Window (Egress Window)	1810w x 1200h	Keystone HT/HD 100	2250mm
2	Entrance Door 2 No UPVC Window	1022.5w x 2100h 2 No 595w x 2100h	Keystone HT/HD 100	2250mm
3	UPVC Window (Egress Window)	1810w x 1200h	Keystone HT/HD 100	2250mm
4	UPVC Window	685w x 1390h	Keystone HT/HD 100	1050mm
5	UPVC Window	685w x 1390h	Keystone HT/HD 100	1050mm
6	UPVC Window (Egress Window)	1247.5w x 1200h	Keystone HT/HD 100	1650mm
7	UPVC Window	685w x 1090h	Keystone HT/HD 100	1050mm
8	UPVC Window (Egress Window)	1247.5w x 1200h	Keystone HT/HD 100	1650mm
9	UPVC French Doors	1685w x 2100h	Keystone HT/HD 100	1950mm
10	UPVC Window	1685w x 1090h	Keystone HT/HD 100	1950mm
11	Entrance Door	910w x 2100h	Keystone HT/HD 100	1950mm
12	UPVC Window	1247.5w x 1090h	Keystone HT/HD 100	1650mm
13	UPVC Window	685w x 1090h	Keystone HT/HD 100	1050mm
14	UPVC Window	685w x 1090h	Keystone HT/HD 100	1050mm
15	UPVC Window (Egress Window)	1247.5w x 1200h	Keystone HT/HD 100	1650mm
16	UPVC Window (Egress Window)	1247.5w x 1200h	Keystone HT/HD 100	1650mm
17	UPVC Window	685w x 1090h	Keystone HT/HD 100	1050mm
18	UPVC Window (Egress Window)	685w x 1200h	Keystone HT/HD 100	1050mm
19	UPVC Window (Egress Window)	685w x 1200h	Keystone HT/HD 100	1050mm
20	Rooflight	550w x 1198h	Part Of Roof Structure	N/A
21	Rooflight	550w x 1198h	Part Of Roof Structure	N/A
22	Rooflight	550w x 1198h	Part Of Roof Structure	N/A
23	Rooflight	550w x 1198h	Part Of Roof Structure	N/A
24	Rooflight	550w x 1198h	Part Of Roof Structure	N/A
25	Rooflight	550w x 1198h	Part Of Roof Structure	N/A

EXTERNAL MATERIALS
WALLS: IBSTOCK SURECRAFT RED 0164
ROOF: SANDTOFT CALDERDALE SLATE - GREY
WINDOWS: WHITE UPVC
DOORS: WHITE OR CREAM UPVC
RECONSTITUTED STONE CILLS

ref:	revision	date
D.	CHANGE OF BRICKS - PLANNING.	FEB' 18.
C	DESIGN AMENDMENTS	JAN 2018
B	BUILDING REGULATIONS APPLICATION	JAN 2018
A	CLIENT AMENDMENTS	JAN 2018

G. R. MERCHANT I.ENG AMICE FIWO

ARCHITECTURAL, STRUCTURAL AND LAND DRAINAGE CONSULTANTS

Unit 4, Wrights Mews
12A Park Road, Holbeach,
Spalding, Lincs. PE12 7EE
Tel: 01406 490800
Fax: 01406 425744
E-Mail: G. R. Merchant @ Merchant. F9. Co. UK

Project
RESIDENTIAL DEVELOPMENT
OFF WEST DROVE SOUTH
GEDNEY HILL,
SPALDING, LINCS, PE12 0PN.

Client
MR & MRS D THORN

Drawing
FLOOR PLANS - PROPOSED
ELEVATIONS - PROPOSED

Job Ref.	Drawing No.
3214-17	020
Date	Drawn
OCTOBER 2017	SLB

Scales
1:50 & 1:100 (Unless Otherwise Specified)

DO NOT SCALE FROM THIS DRAWING

This drawing is copyright and may not be altered, traced, photographed or used for any other purpose other than that for which it is issued. The General Contractor is to check all dimensions on site and report any discrepancies to the Architect. All details shown on this drawing including foundations are based upon typical site conditions related to the area. No responsibility can be accepted for abnormal conditions which may be discovered during construction unless reported to the Architect so that design amendments may be considered. Site soil surveys are recommended in respect of foundations to establish specific site conditions before foundation work is undertaken. This drawing is limited in the amount of information contained and does not purport to contain a full specification of the works. It is solely for the purpose of obtaining Planning / Building Regulation approval. This drawing must not be used as a contract document alone. The works will not be supervised or inspected on site by G R Merchant or any representative thereof. It is the client or their appointed agents responsibility to control workmanship, substitution of materials, adherance to specification, variations to contract etc.All materials to be new unless otherwise stated and all components and materials etc. to be used fitted and installed etc. in strict accordance with manufacturers instruction and relevant code of practice. Materials shall conform to appropriate British standard specification or BBA certificate or European code equivalent. The Employer / Client shall ensure that the selected contractor is conversant with and adopts all measures necessary to achieve compliance with Health and Safety legislation for Building sites and Work places. The Employer / Client is advised that should the works need to comply with the Construction Design and Management Regulations an Independant Planning Supervisor will be required. The works shall comprise of all that is shown on the drawing and details. Work that may not specifically be shown but may be reasonably inferred as necessary to carry out the works shall be deemed to be included. It is the plot / land owners responsibility to be aware of the Party Wall etc. Act 1996: when building in close proximity to adjoining neighbors boundaries.