


FRONT ELEVATION
Scale 1:100

SIDE ELEVATION


REAR ELEVATION

SIDE ELEVATION


ROOF TILES
IMERYS RED RUSTIC
SINGLE CLAY PANTILES
FACING BRICKS TBS GRANTCHESTER BLEND

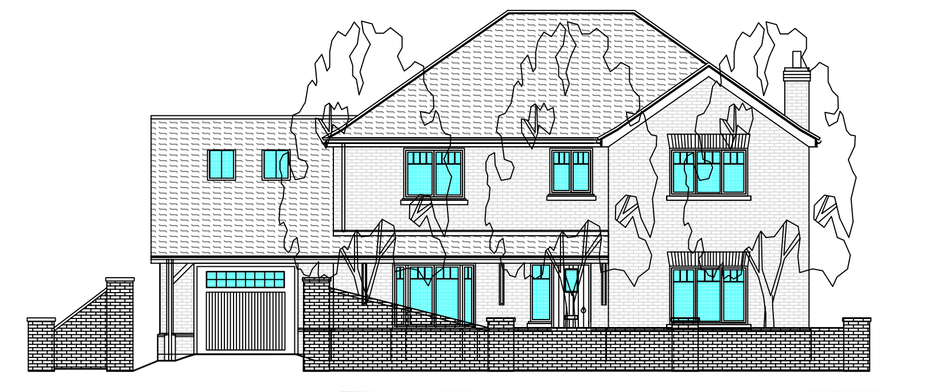


FRONT ELEVATION WITH BRICK WALL

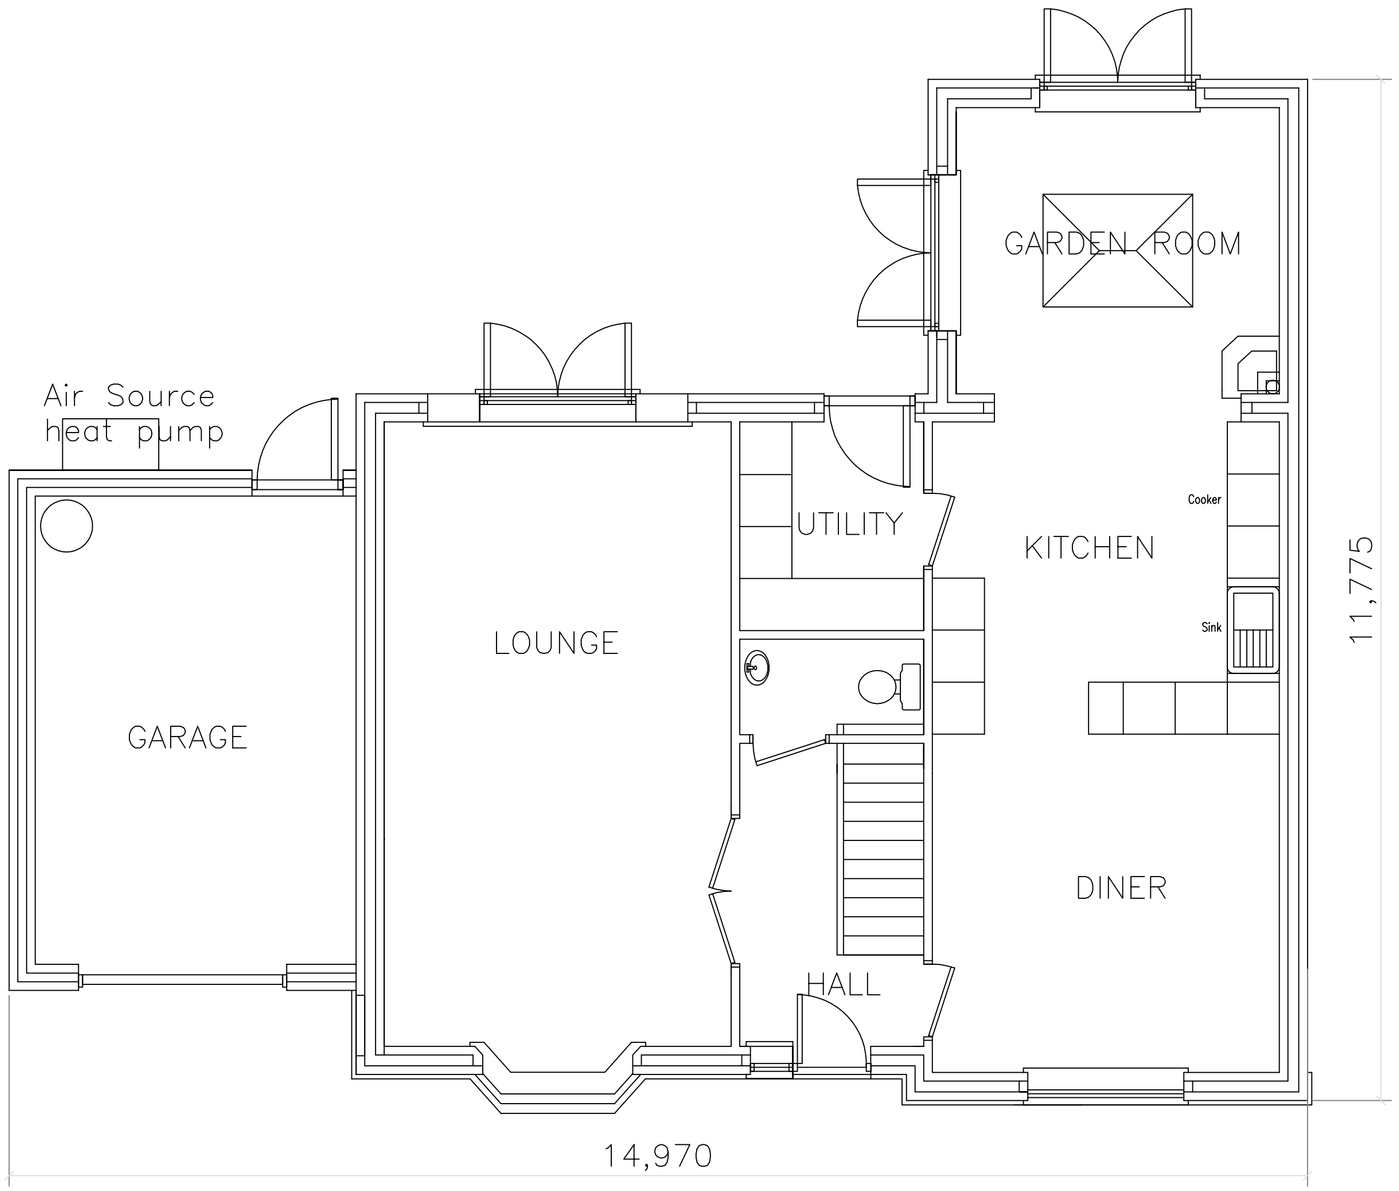

GROUND FLOOR PLAN
Scale 1:50

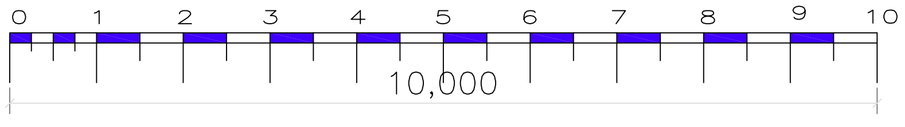

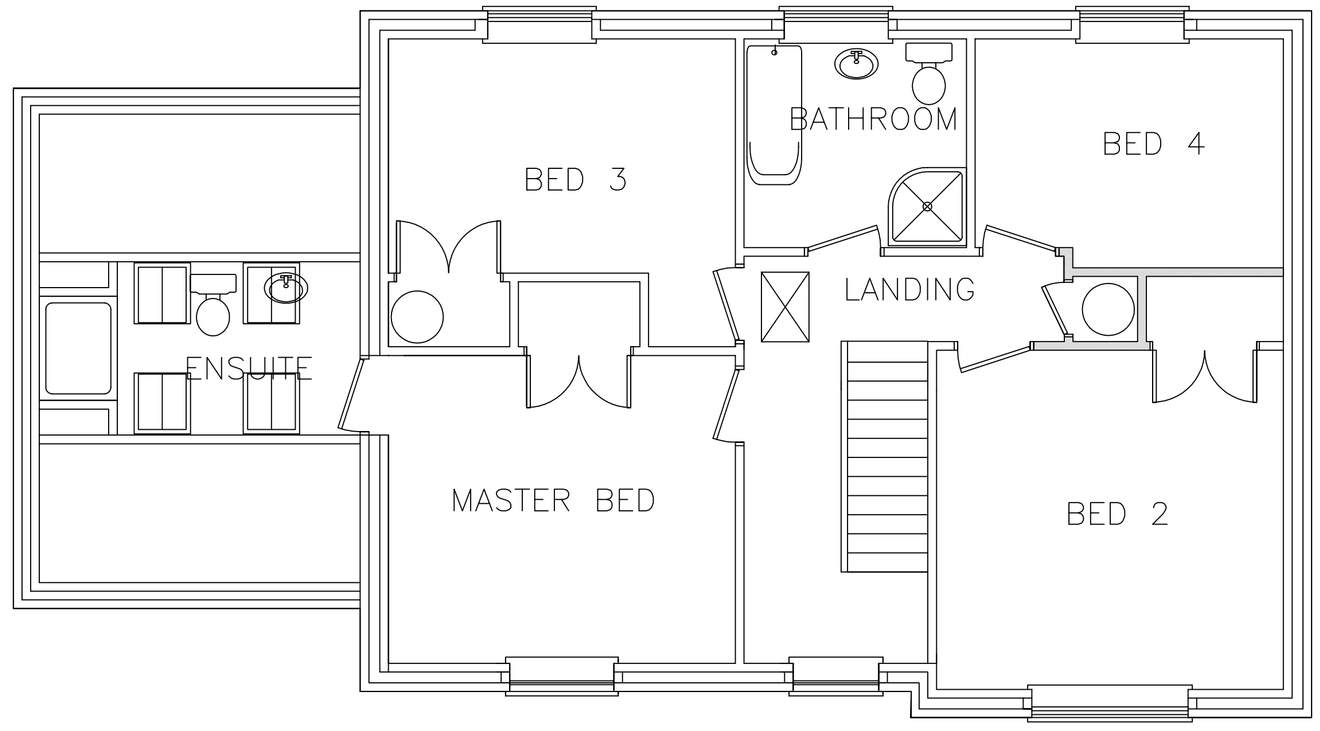

FIRST FLOOR PLAN

Borough Council of Kings Lynn & West Norfolk The Mayors Award for Design in the Environment 2011 — Highly Commended, Residential New Build

LABC Peterborough City Council — Winner, New Small Scale housing development 2011; Highly commended Commercial catagory building 2011; Design and Construction award 2010

Building Design Awards — Winner, Herritage award for Conversion or Renovation 2010; Highly commended for Conversion or Renovation 2010; Highly commended Heritage award New Build 2009

Building Excellence in Fenland

Rev	Purpose	By	Date
-	-	-	-

D B D S

Web site www.davidbrokerdesignservices.co.uk

DAVID BROKER DESIGN SERVICES
ta
CONCEPT 2000
DESIGN AND DEVELOPMENT
LTD
ESTABLISHED 1975

ARCHITECTURAL TECHNICIANS
DANBROOKE HOUSE STATION ROAD
WISBECH ST MARY
WISBECH CAMBS.PE13 4RW
Telephone 01945410421
Facsimile 01945410400
E-mail- david.broker@btinternet.com

Issue:	
Client:	M D BROKER CONSTRUCTION LTD
Drawing No:	2050-1 PLANNING GA PLANS AND ELEVATIONS
Project:	PROPOSED 4 BEDROOM 2 STOREY DWELLING HOUSES WITH ATACHED GARAGES LANDSCAPING AND NEW VEHICLE ACCESS POINT
Site:	BUILDING PLOT SOUTH OF CORNER LODGE WEST DROVE SOUTH GEDNEY HILL

Postcode:	Drawn:	Checked:
PE12 0PN	DB	-
Print Scale:	**Date:**	**Revision No:**
1:50 @ A1	FEB 2018	-

DO NOT SCALE FROM THIS DRAWING - All dimensions to be verified on site - This drawing and design remains the copyright of David Broker and may not be reproduced without permission. David Broker or Concept 2000 will not be held responsible for any construction works undertaken prior to approval or before approved plans are issued - Any alterations to details or specifications may invalidate the approval and incurr significant additional costs.