



SIDE ELEVATION

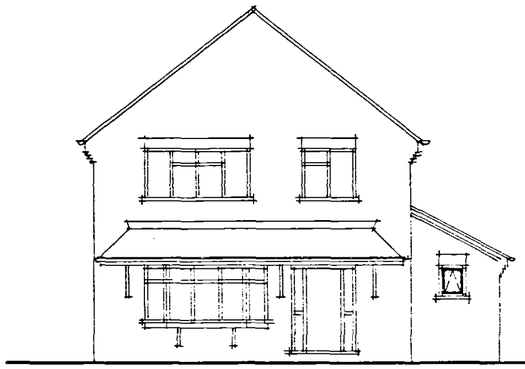

FRONT ELEVATION

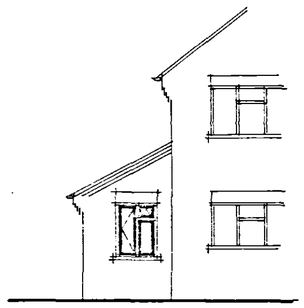


REAR ELEVATION


Finishes:


Roof: Interlocking concrete tiles to match existing. Roof pitch 27½°.

Walls: Facing brickwork to match existing.

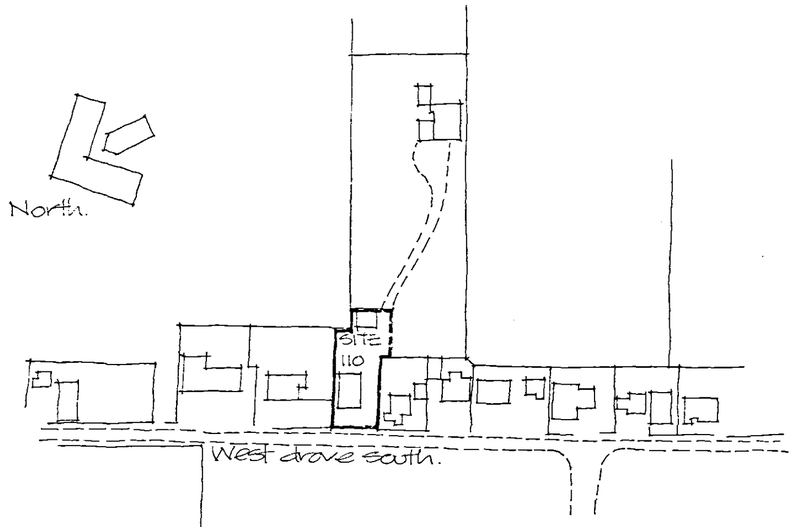


LOCATION PLAN Scale 1:1250

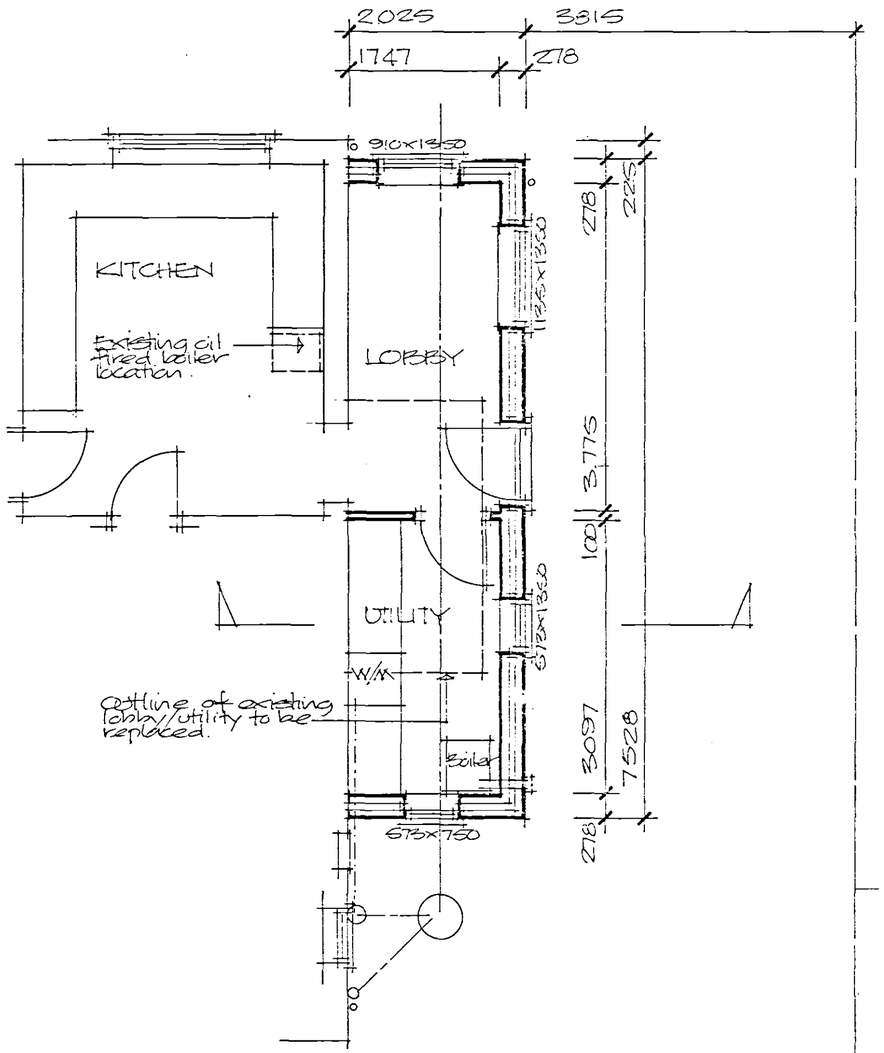

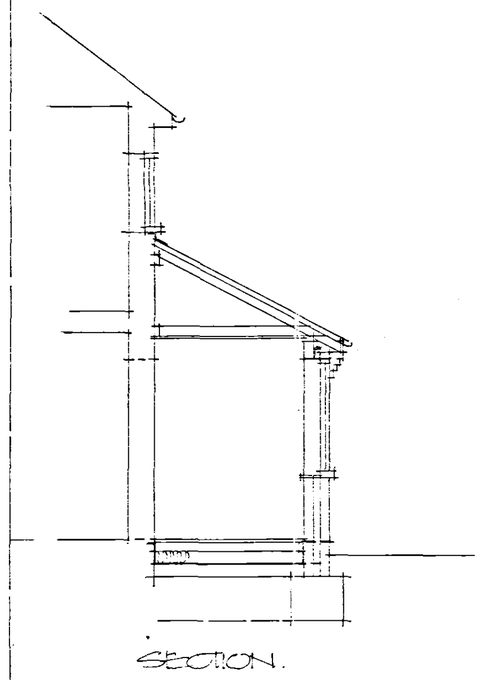

SECTION.

DETERMINED PLAN

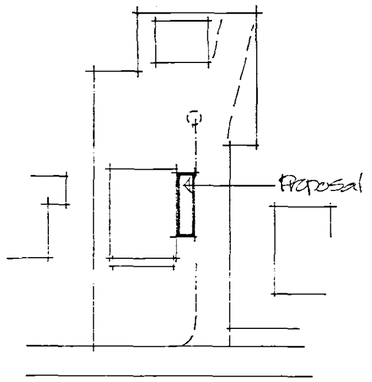

BLOCK PLAN Scale 1:500

SHDC
Planning & Development
26 FEB 2008
Ref: 0241/08

Project

**PROPOSED EXTENSION TO HOUSE,
110 WEST DROVE SOUTH,
GEDNEY HILL,
SPALDING.**

ALAN HORNSBY
ARCHITECTURAL SERVICES LTD
"Little Acre"
Peak Hill, Cowbit,
Spalding, Lincs. PE12 6AW
Tel. Holbeach (01406) 380591

Client
MR & MRS S RATCLIFF

Scale 1:50 & 1:100 Drg. no. 08/07/01

Date February 2008