



NORTH ELEVATION

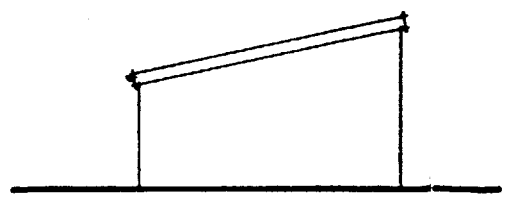

EAST ELEVATION
(West elevation similar)

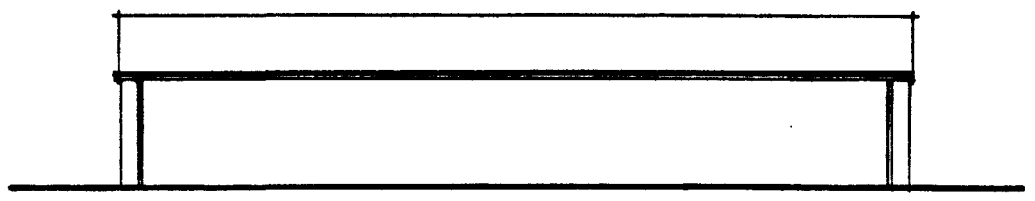


SOUTH ELEVATION.

Roof constructed of fibrous cement Big-six corrugated sheeting on steel purlins and steel portal frame.


Walls formed of 215mm thick brickwork (reclaimed bricks of type to be agreed).

Floor formed of 150mm thick concrete slab on min. 150mm well consolidated hardcore.

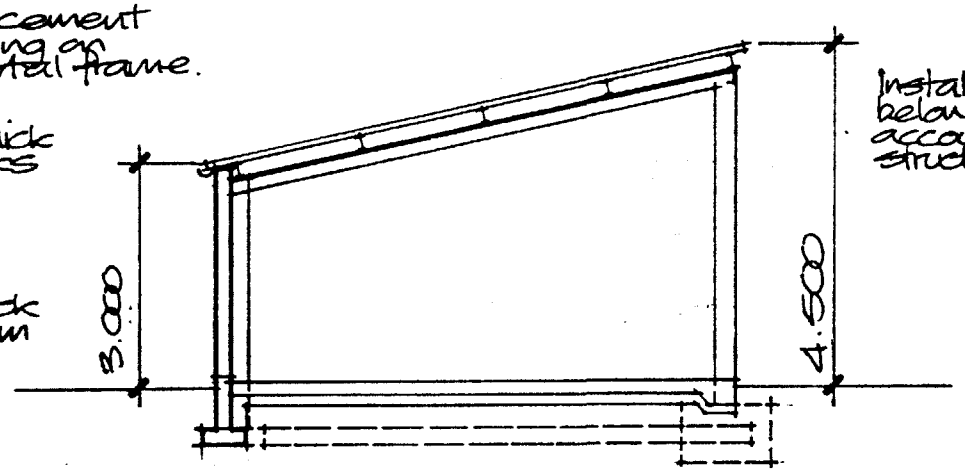

SECTION

Install plywood or similar ceiling below steel purlins to improve accoustic properties of roof structure.

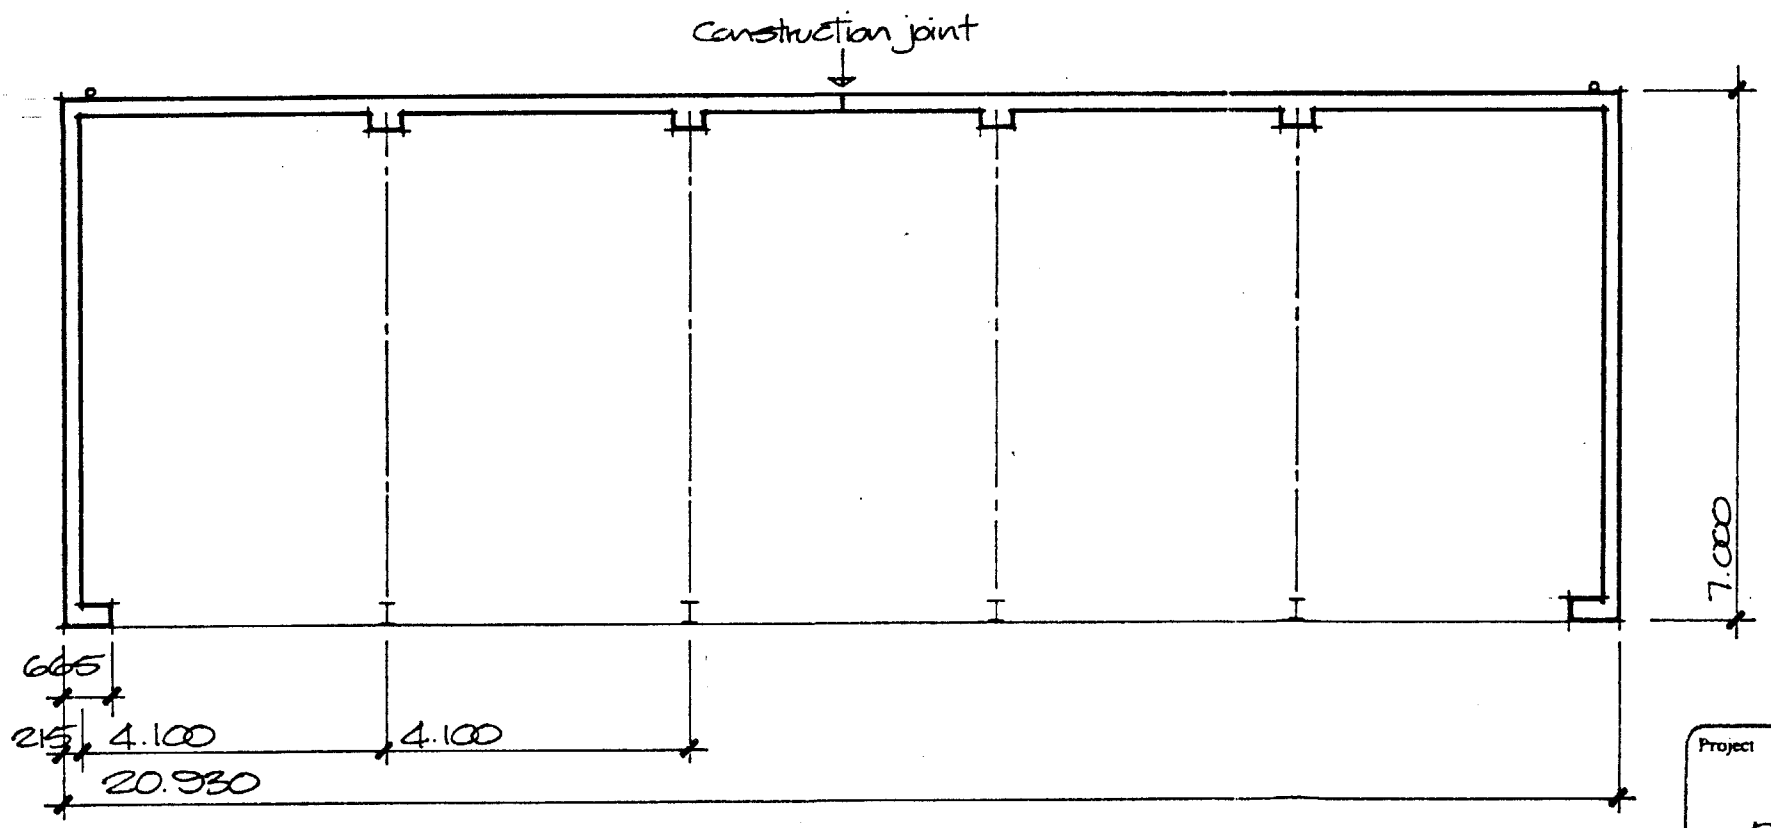

PLAN LAYOUT.

DEPT. FOR LAND DC
HOUSING & PLANNING
20 MAR 1998
Ref: 0338/98

Project

PROPOSED OPEN FRONTED STORAGE/COVERED WORKING AREA.

ALAN HORNSBY
ARCHITECTURAL SERVICES
'Little Acre'
Peak Hill, Cowbit,
Spalding, Lincs. PE12 6AW
Tel. Holbeach (01406) 380591

Client

MONKSVIEW DEMOLITION.

Scale 1:100
1:200

Date Aug. 97

Drg. no. 96/46/10A

ADMEL 2X