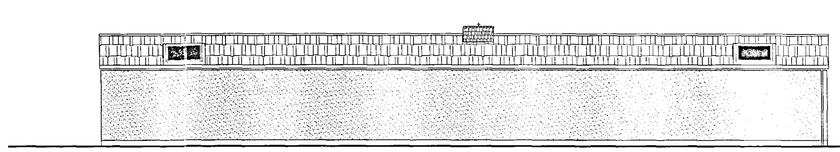

REAR ELEVATION
UNIT 3 & 4

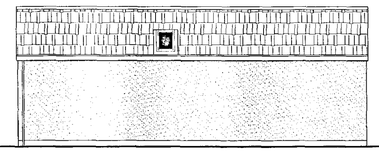

REAR ELEVATION
UNIT 1 & 2

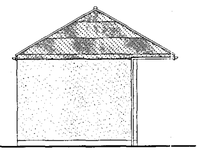

SIDE ELEVATION
UNIT 1 & 2

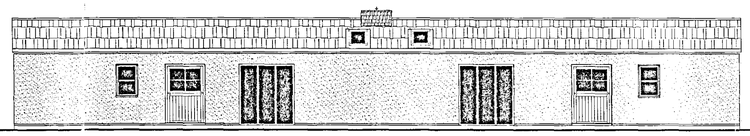

FRONT ELEVATION
UNIT 3 & 4

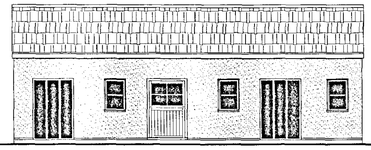

FRONT ELEVATION
UNIT 1 & 2

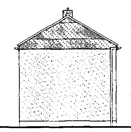

SIDE ELEVATION
UNIT 3 & 4

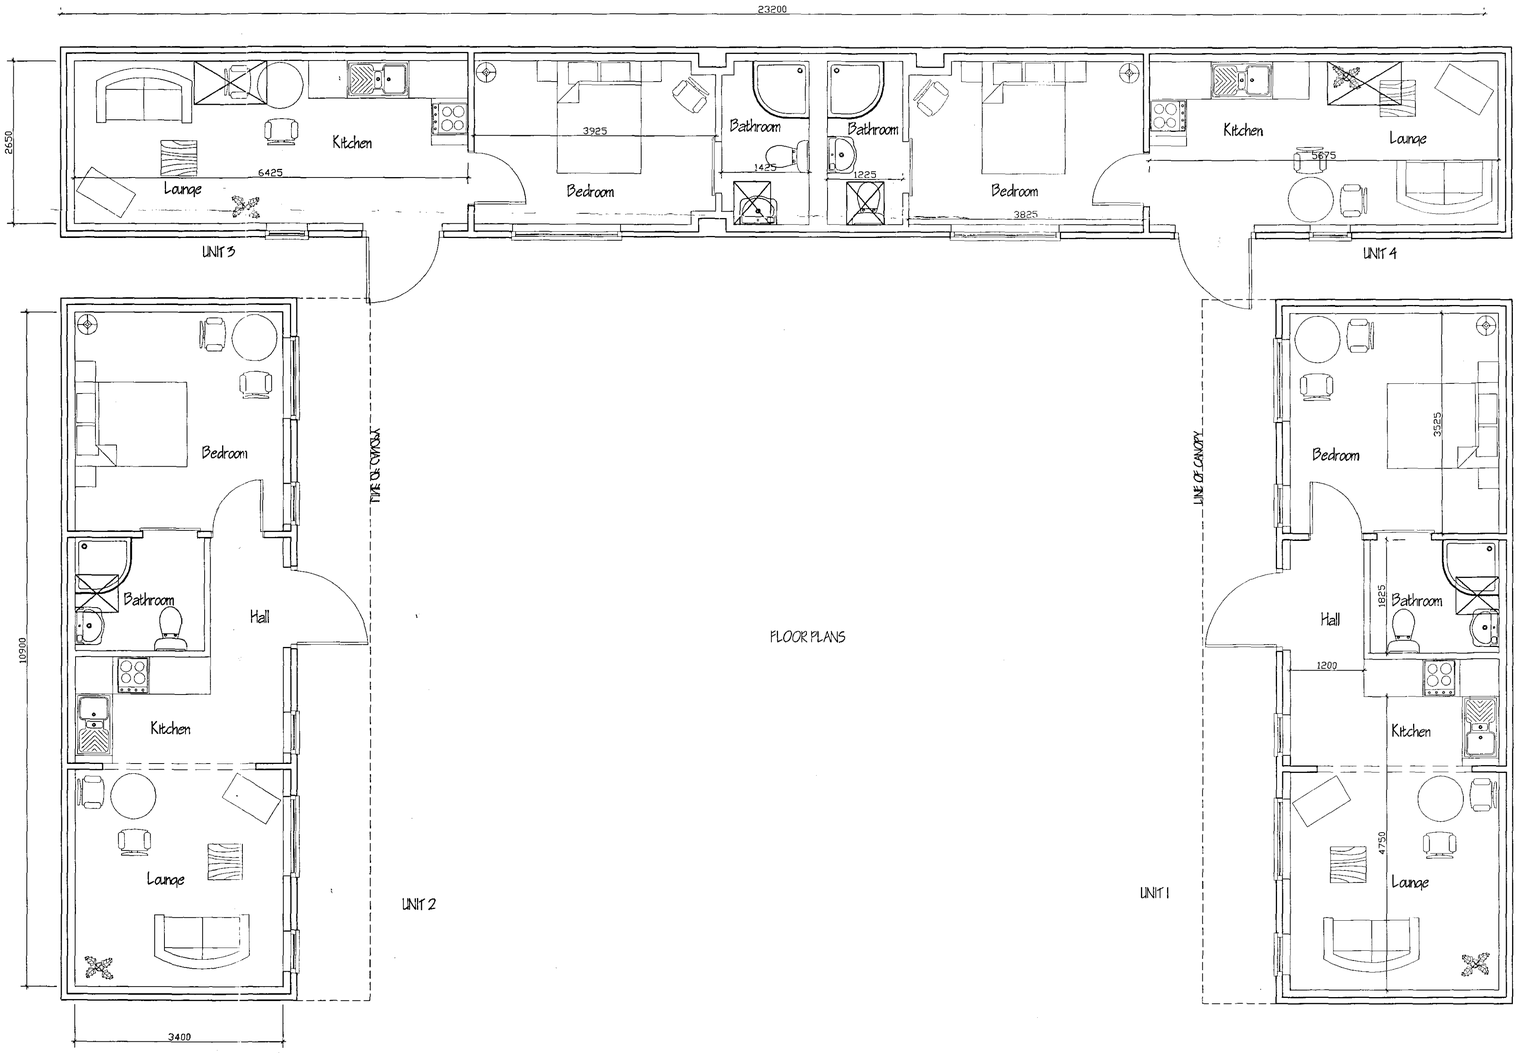

FLOOR PLANS

ref.	revision	date

G. R. MERCHANT
I.ENG AMICE FIWO

ARCHITECTURAL, STRUCTURAL AND LAND DRAINAGE CONSULTANTS

Unit 4, Wrights Mews
12A Park Road, Holbeach,
Spalding, Lincs. PE12 7EE
Tel: 01406 490600
Fax: 01406 425744
E-Mail: G. R. Merchant @ Merchant. Fsnet. Co. UK

Project
CONVERSION OF STABLE BLOCK
TO HOLIDAY LETS
NORTH ROAD
GEDNEY HILL

Client
JOHN DEPEAR

Drawing
PROPOSED FLOOR PLANS
& ELEVATIONS

Job Ref.	Drawing No.
1222/05	02
Date	**Drawn**
AUG '05	SLH

Scales
1/150 1/100

DO NOT SCALE FROM THIS DRAWING

This drawing is copyright and may not be altered, traced, photographed or used for any other purposes other than that for which it is issued. The General Contractor is to check all dimensions on site and report any discrepancies to the Architect. All details shown on this drawing including foundations and ground bearing floor are provisional only and are subject to confirmation by site investigation. Foundation deviations which may be determined during current development by the Architect or due to design amendments may be considered. Site soil surveys are recommended in respect of foundations to establish specific site conditions before foundation work is undertaken. This drawing is limited in the amount of information contained and does not pursort to contain a full specification of the works. It is solely for the purpose of obtaining Planning / Building Regulation approval. This drawing must not be used as a contract document alone. The works will not be supervised or inspected on site by G.R. Merchant or any representative thereof. It is the client or their appointed agents responsibility to ascertain workmanship, substitution of materials, adherence to specification, variations to contract etc. All materials to be new unless otherwise stated and all components and materials etc. to be used fixed and installed etc. in strict accordance with manufacturers instruction and relevant code of practice. Materials shall conform to appropriate British standard specification or BBA certificate or European equivalent where applicable. Inspection / tests are to be carried out by the relevant supervising authorities and advice at all times is necessary to achieve compliance with the Health and Safety (Safety in Building sites and Work places. The Employer / Client is advised that should the works need to comply with the Construction Design and Management Regulations an independent Planning Supervisor will be required. The works shall comprise of all that is shown on the drawing and details, from that may not specifically be shown but may be reasonably inferred as necessary to carry out the works shall be deemed to be included. It is the plot / land owners responsibility to be aware of the Party Wall etc. Act 1996, when building in close proximity to adjoining neighbors boundaries.

349/06

DETERMINED PLAN