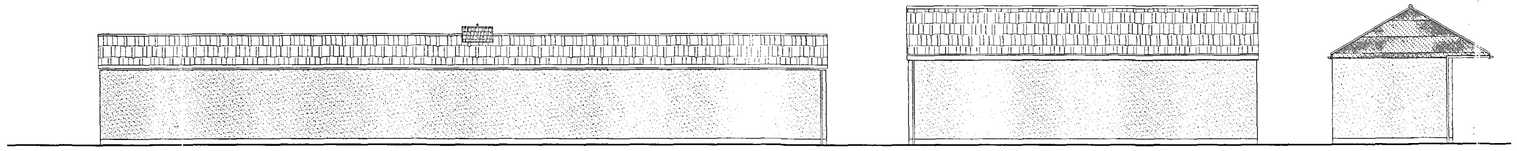

REAR ELEVATION
UNIT 3

REAR ELEVATION
UNIT 1 & 2

SIDE ELEVATION
UNIT 1 & 2

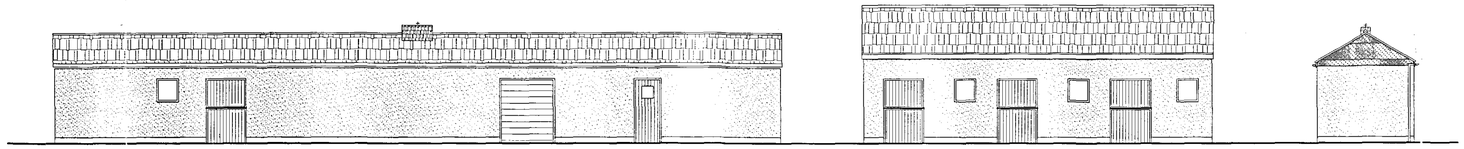

FRONT ELEVATION
UNIT 3

FRONT ELEVATION
UNIT 1 & 2

SIDE ELEVATION
UNIT 3

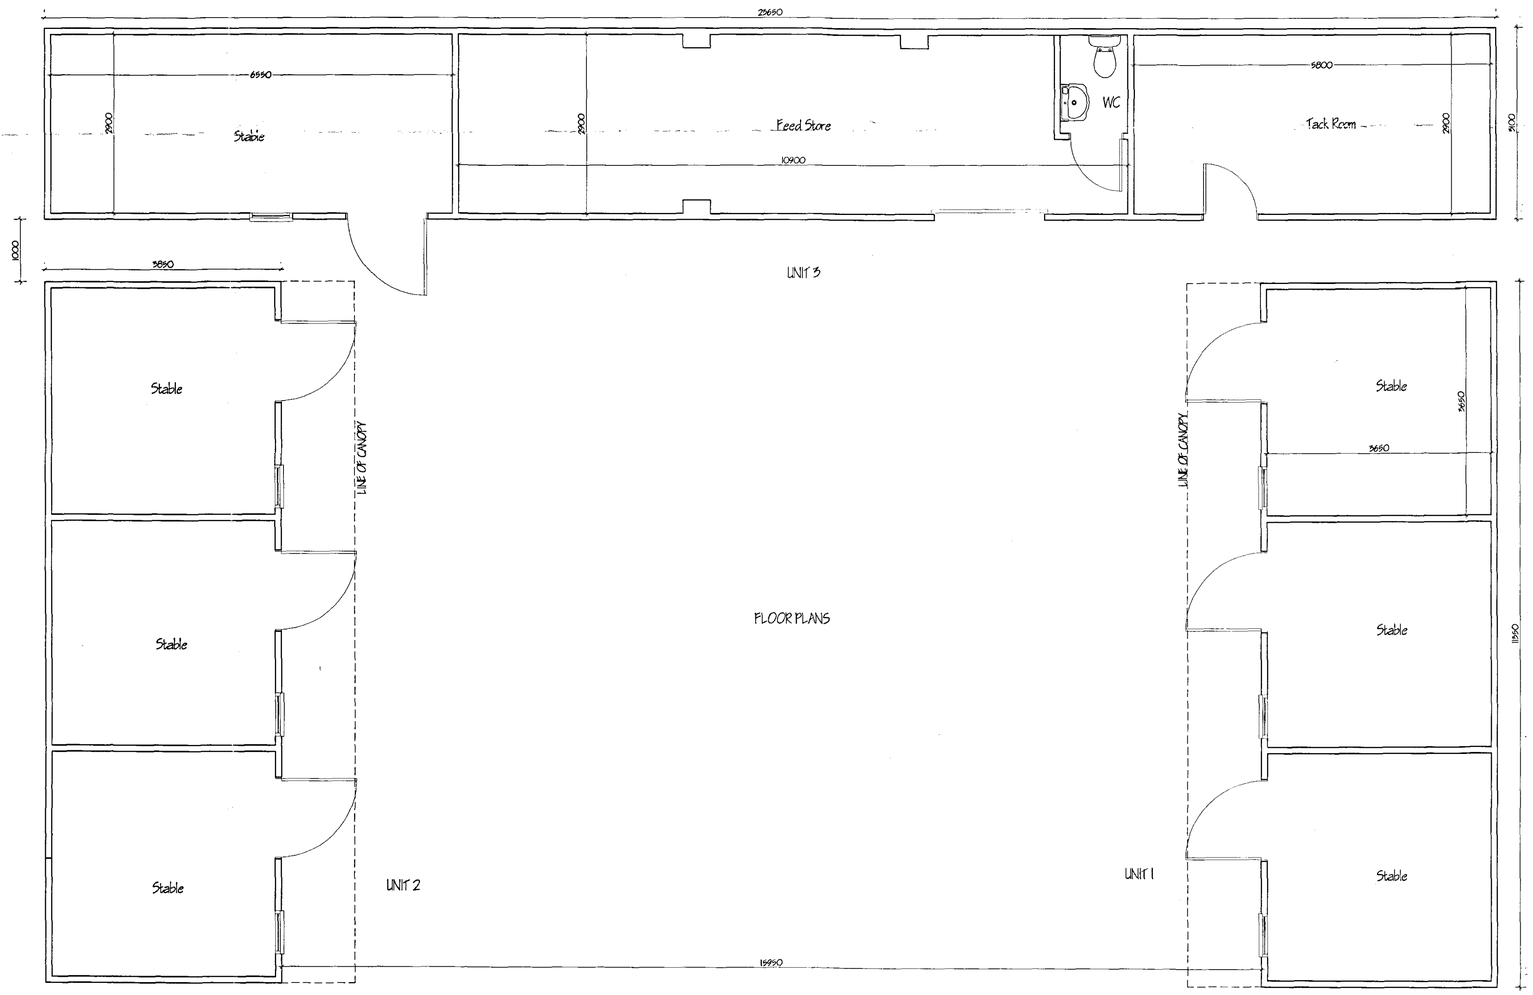

ref.	revision	date

G. R. MERCHANT GRM
I.ENG AMICE FIWO

ARCHITECTURAL, STRUCTURAL AND LAND DRAINAGE CONSULTANTS

Unit 4, Wrights Mews
12A Park Road, Holbeach,
Spalding, Lincs. PE12 7EE
Tel: 01406 490800
Fax: 01406 425744
E-Mail: G. R. Merchant @ Merchant. Fsnet. Co. UK

Project
CONVERSION OF STABLE BLOCK
TO HOLIDAY LETS
NORTH ROAD
CEDNEY HILL

Client
JOHN DEPEAR

Drawing
EXISTING FLOOR PLANS
& ELEVATIONS

Job Ref.	Drawing No.
1222/05	01
Date	Drawn
AUG '05	SLH

Scales
1/150 1/100

1 9 NOV 2005
349/06

DETERMINED PLAN

DO NOT SCALE FROM THIS DRAWING

This drawing is copyright and may not be altered, traced, photographed or used for any other purpose other than that for which it is issued. The General Contractor is to check all dimensions on site and report any discrepancies to the Architect. All details shown on the drawing including foundations are based on visual inspection from ground level only and no trial holes have been excavated to determine soil conditions which may necessitate future design amendments required by the Building Inspector. No formal design amendments may be considered. Site soil surveys are recommended in respect of foundations to establish specific site conditions before foundation work is undertaken. This drawing is limited in the amount of information contained and does not purport to contain a full specification or the works. It is solely for the purpose of obtaining Planning / Building Regulation approval. This drawing must not be used as a contract document alone. The works will not be supervised or inspected on site by G.R. Merchant of any Homeowners/or Friend. It is the client or their appointed agents responsibility to control workmanship, substitution of materials, adherence to specification, variations to contract etc.All materials to be new/ unless otherwise stated and all components and materials etc. to be used fixed and installed etc. in strict accordance with manufacturers instruction and relevant code of practice. Materials shall conform to appropriate British standard specification or BBA certificate or European code equivalent. The Employer / Client shall ensure that the selected contractor is conversant with and adopts all measures necessary to achieve compliance with Health and Safety legislation for Building sites and Work places. The Employer / Client is advised that should the works need to comply with the Construction Design and Management Regulations an Independent Planning Supervisor will be required. The works shall comprise of all that is shown on the drawing and details, Work that may not specifically be shown but may be reasonably inferred as necessary to carry out the works shall be deemed to be included. It is the plot / land owners responsibility to be aware of the Party Wall etc. Act 1996 when building in close proximity to adjoining neighbors boundaries.