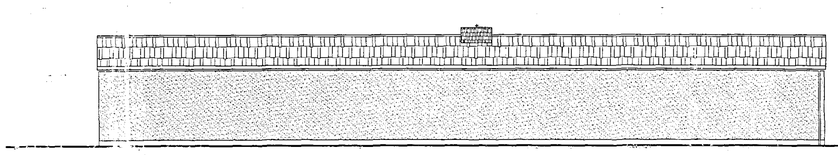

REAR ELEVATION
UNIT 3

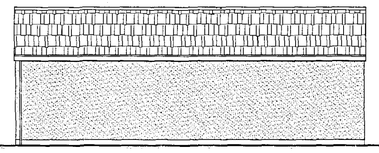

REAR ELEVATION
UNIT 1 & 2

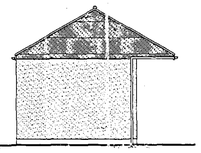

SIDE ELEVATION
UNIT 1 & 2

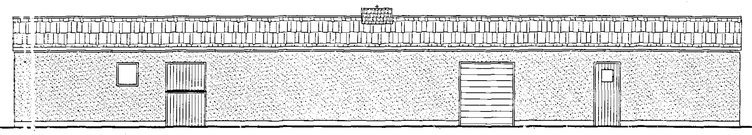

FRONT ELEVATION
UNIT 3

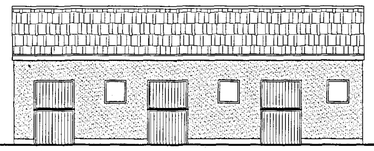

FRONT ELEVATION
UNIT 1 & 2

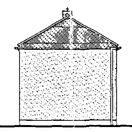

SIDE ELEVATION
UNIT 3

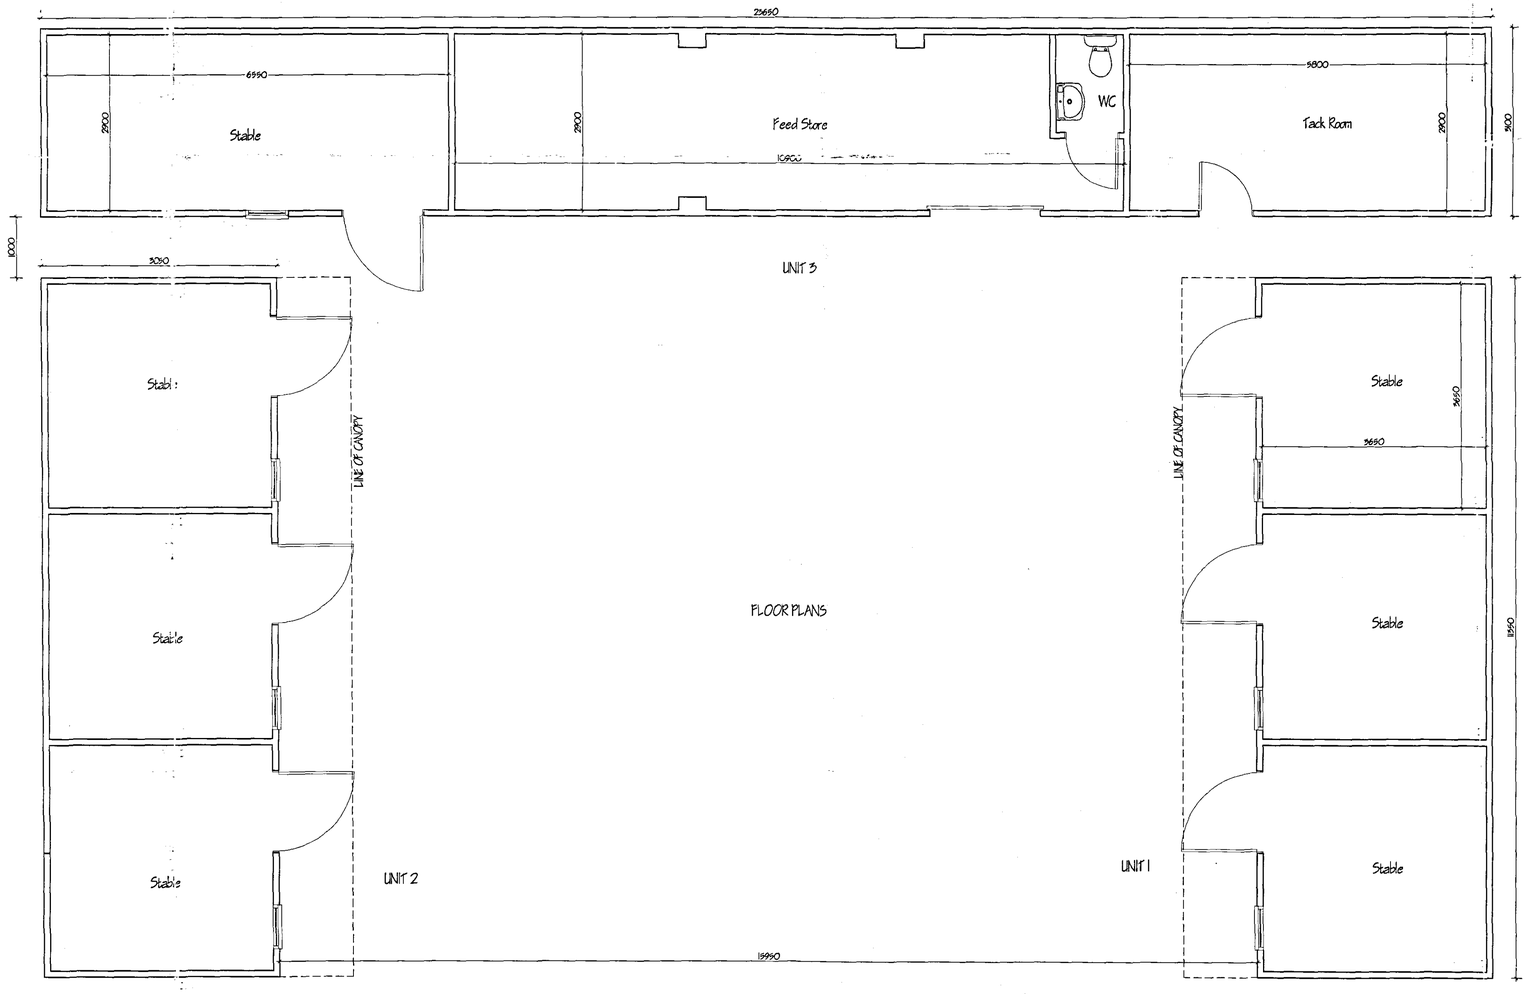

ref.	revision	date

G. R. MERCHANT I.ENG AMICE FIWO

ARCHITECTURAL, STRUCTURAL AND LAND DRAINAGE CONSULTANTS

Unit 4, Wrights Mews
12A Park Road, Holbeach,
Spalding, Lincs. PE12 7EE
Tel: 01406 490600
Fax 01406 425744
E-Mail: G. R. Merchant @ Merchant. Fsn. Co. UK

Project
CONVERSION OF STABLE BLOCK
TO HOLIDAY LETS
NORTH ROAD
GEDNEY HILL

Client
JOHN DEPEAR

Drawing
EXISTING FLOOR PLANS
& ELEVATIONS

Job Ref.	Drawing No.
1222/05	01
Date: AUG '05	Drawn: SLH

Scales
1/150 1/100

DO NOT SCALE FROM THIS DRAWING

This drawing is copyright and may not be altered, traced, photographed or used for other purposes other than that for which it is issued. The General Contractor is to check all dimensions on site and report any discrepancies to the Architect. All details shown on this drawing including foundations are based upon typical site conditions related to the area. No responsibility can be accepted for abnormal conditions which may be discovered during construction unless reported to the Architect so that design amendments may be considered. Site soil surveys are recommended in respect of foundations and drainage and site conditions before foundation work is undertaken. This drawing is limited in the amount of information it gives and is not intended for such purpose. Permission is full specification of the works. It is solely for the purpose of obtaining Planning and Building Regulation approval. This drawing is not to be used as a contract document alone. The figured dimensions are to be taken in preference to scaled. The Merchant or any representative thereof, it is the client or their appointed agents responsibility to: correct workmanship, substitution of materials, adherence to specification, variations to standard, etc.All materials to be new unless otherwise stated and all components and materials etc. to be used fitted and installed etc. in strict accordance with Manufacturers Instructions and relevant codes of practice. Materials shall conform to appropriate British standard specification or BBA certificate or European code equivalent. The Employer / Client shall ensure that the selected Contractor is conversant with and adopts all measures necessary to achieve compliance with Health and Safety legislation for Building sites and Work places. The Employer / Client is advised that should the works need to comply with the Construction Design and Management Regulations an Independent Planning Supervisor will be required. The works shall comprise of all that is shown on the drawing and details. Work that may not specifically be shown but may be reasonably inferred as necessary to carry out the works shall also be included. It is the plot / land owners responsibility to be aware of the Party Wall etc. Act 1996 when building in close proximity to adjoining neighbours boundaries.