
Contractors are responsible for checking all dimensions on site prior to work commencing

Due to areas of the structure being covered, unexposed or otherwise inaccessible the notes / specifications of existing materials are subject to confirmation of site when it is feasible to expose the relevant areas of construction.

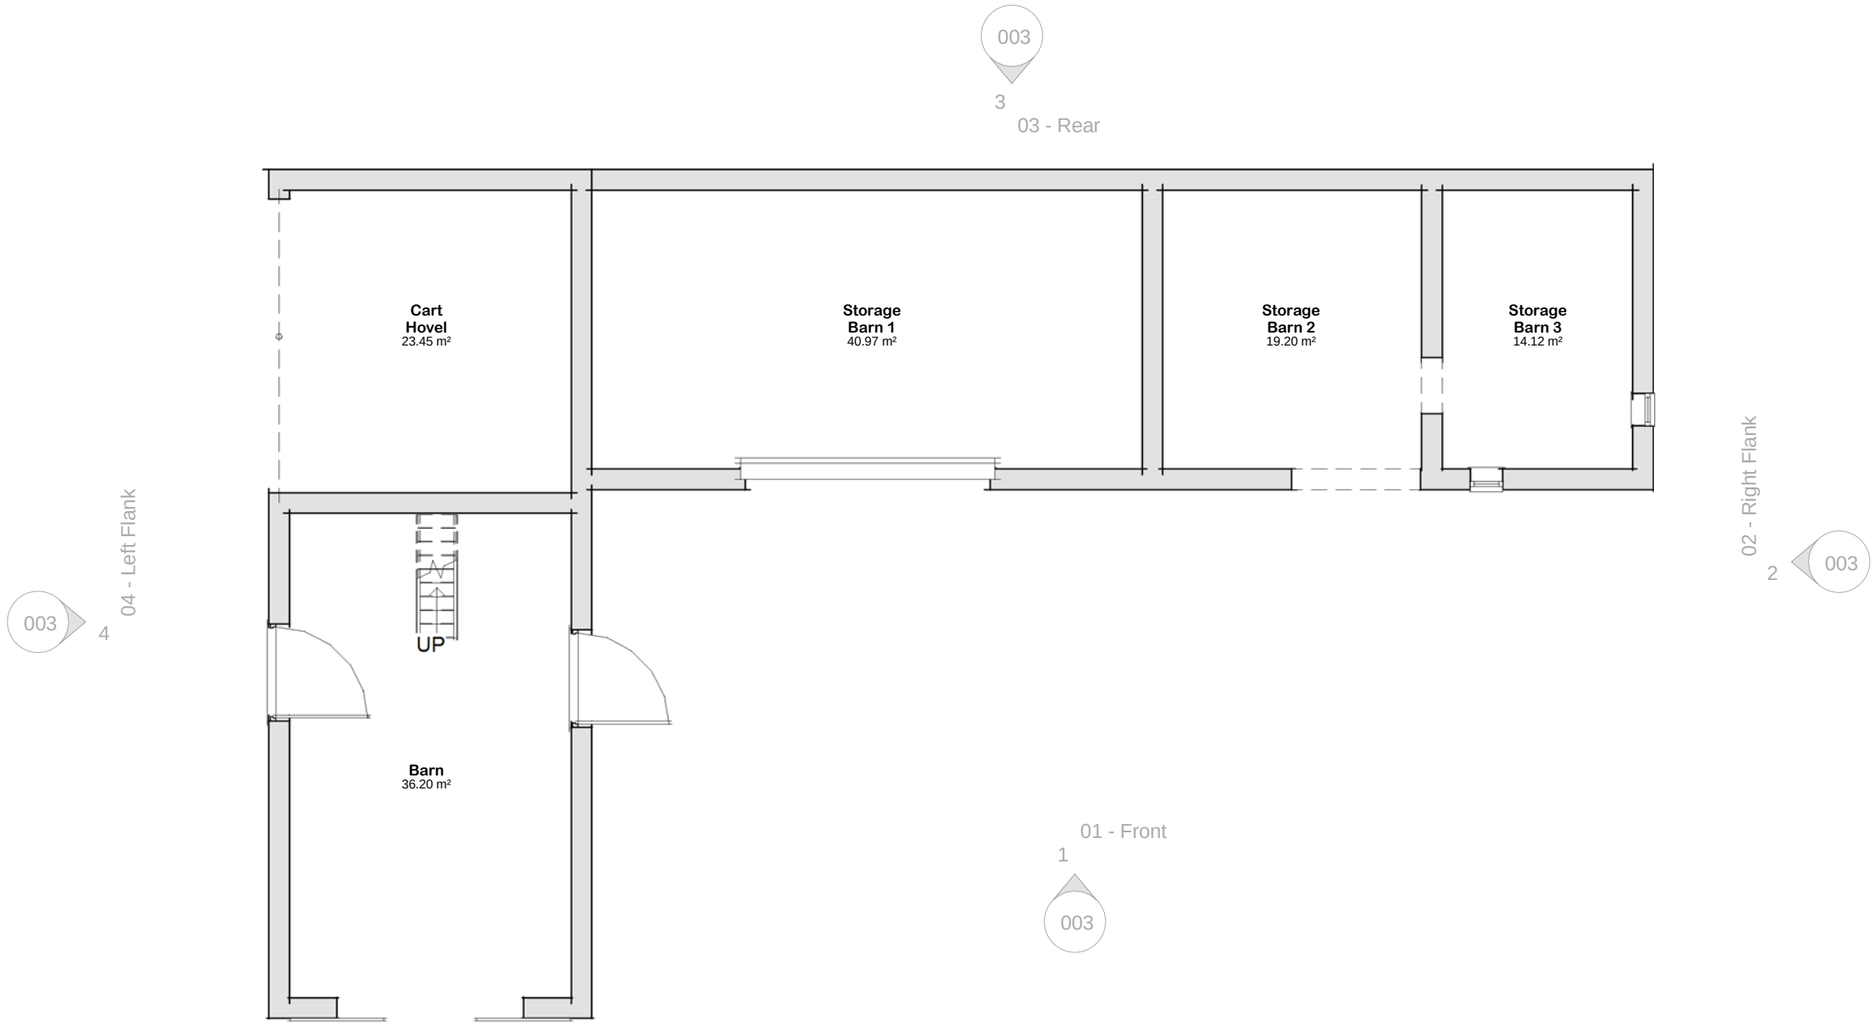

01 - Ground Floor Plan

1 : 100

Client:	**Mr & Mrs B Fowler**	Site:	**Whitehouse Farm** **Station Road** **Gedney Hill**	Drg Title:	**Existing Floor Plans**	Contract No **2548**	Drg No **001**

remway Design Ltd
"Treetops", The Raceground, Spalding,
PE11 3AP Tel : 01775 768 921