
Contractors are responsible for checking all dimensions on site prior to work commencing

Due to areas of the structure being covered, unexposed or otherwise inaccessible the notes / specifications of existing materials are subject to confirmation of site when it is feasible to expose the relevant areas of construction.

A3

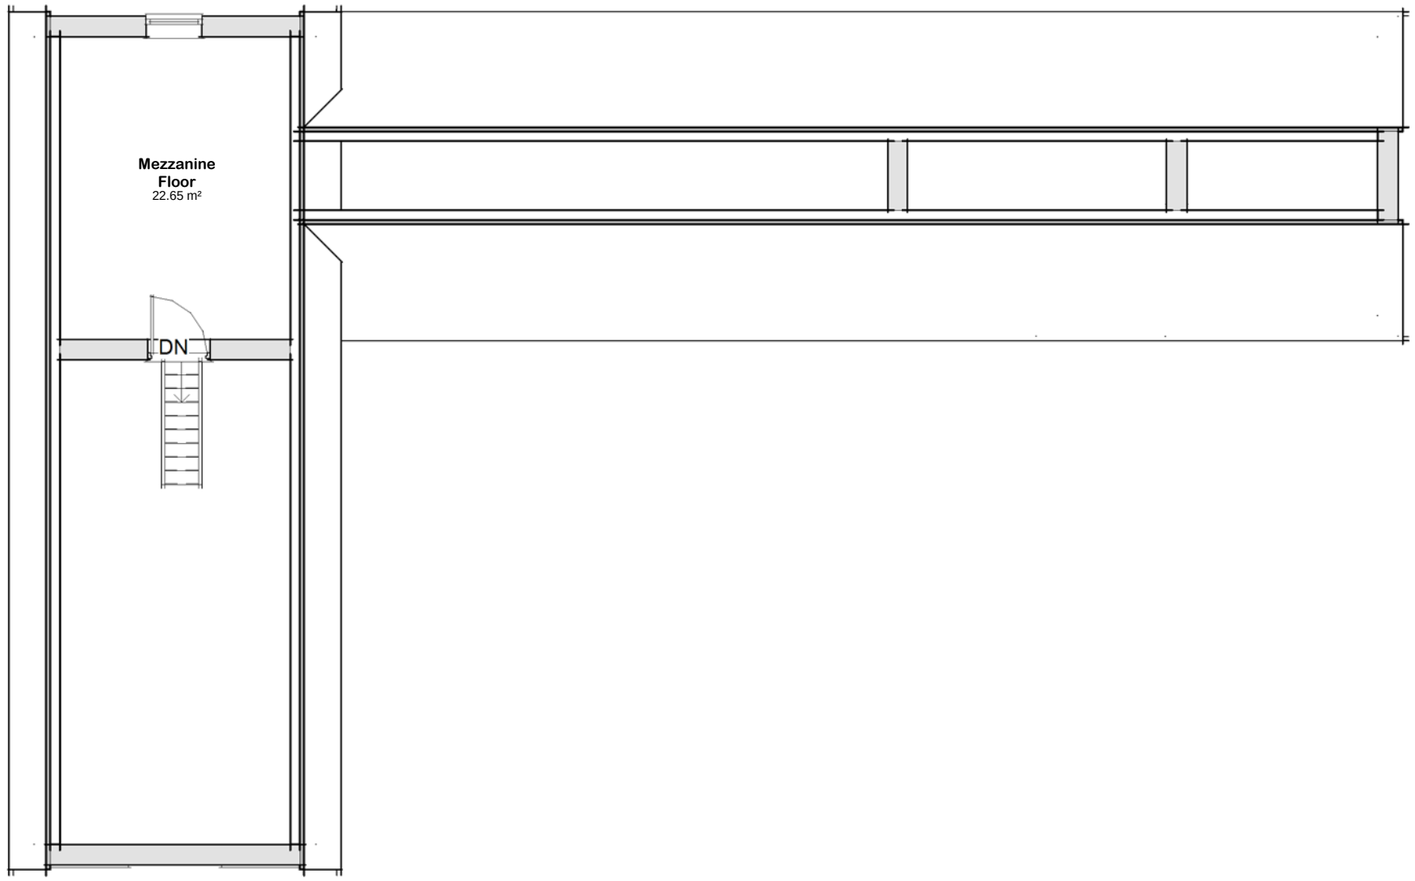

02 - 1st Floor Plan

1 : 100

Client:	Site:	Drg Title:	Contract No	Drg No
Mr & Mrs B Fowler	**Whitehouse Farm Station Road Gedney Hill**	**Existing First Floor Layout**	**2548**	**002**

remway Design Ltd
"Treetops", The Raceground, Spalding,
PE11 3AP Tel : 01775 768 921