
Contractors are responsible for checking all dimensions on site prior to work commencing

Due to areas of the structure being covered, unexposed or otherwise inaccessible the notes / specifications of existing materials are subject to confirmation of site when it is feasible to expose the relevant areas of construction.

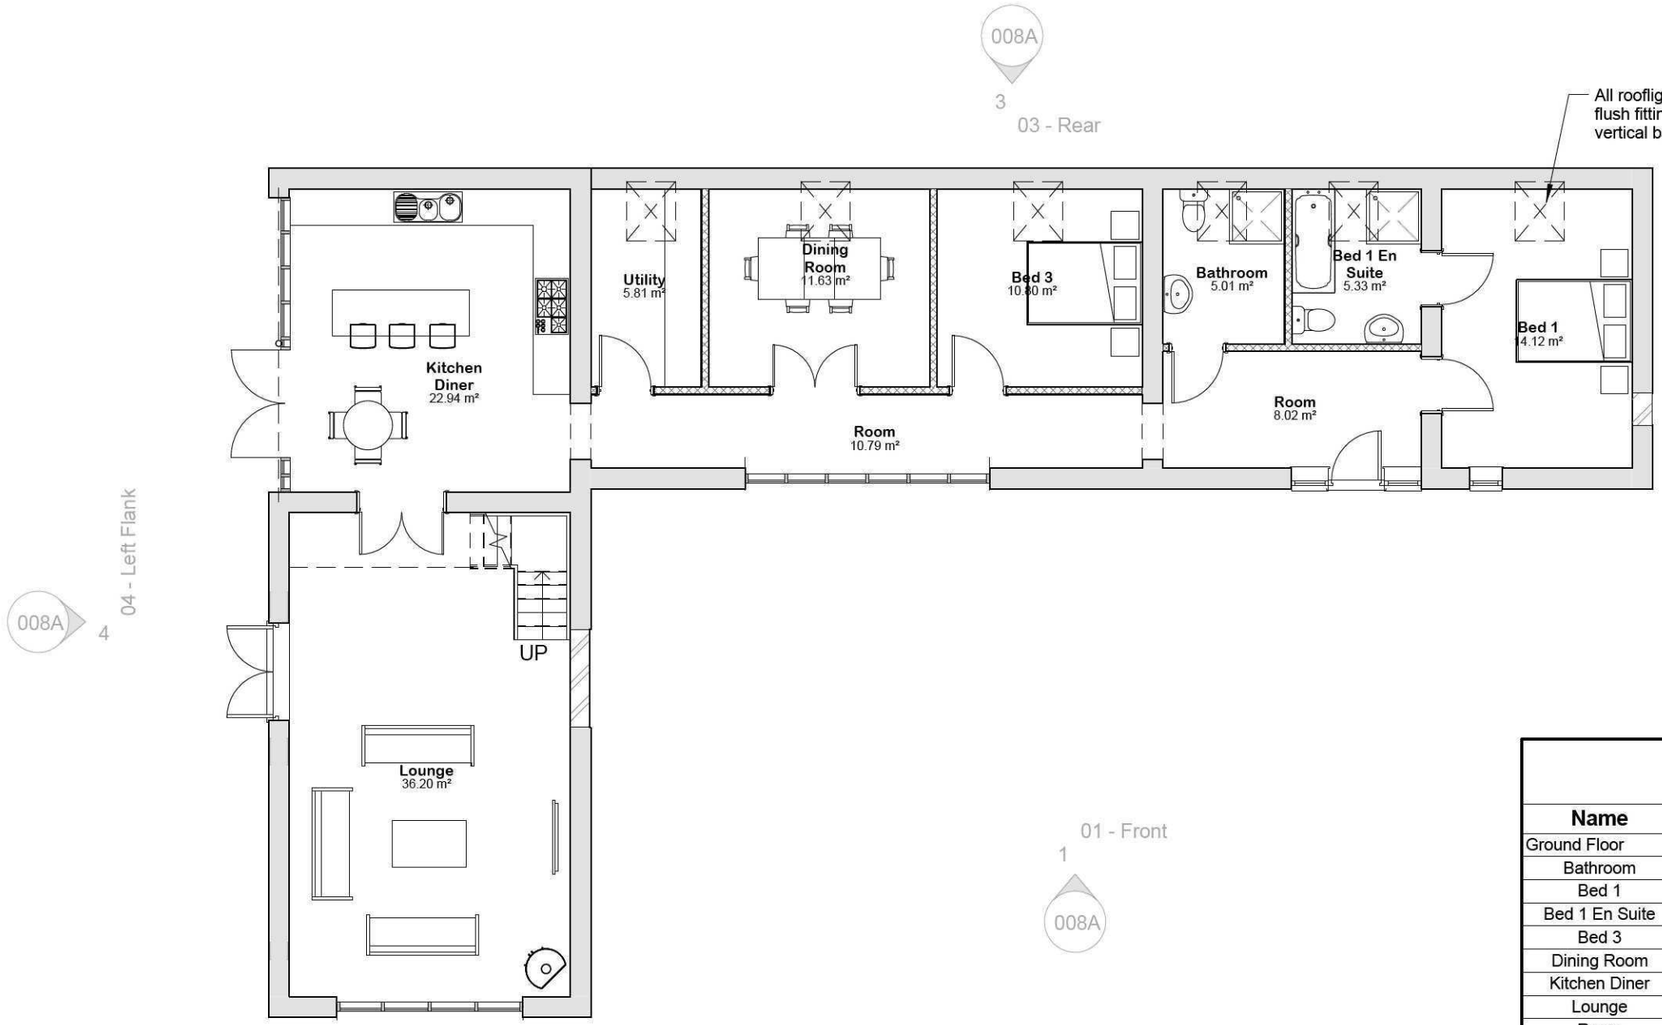

Room Schedule

Name	Area	Perimeter
Ground Floor		
Bathroom	5.00 m²	9.0 m
Bed 1	14.10 m²	15.3 m
Bed 1 En Suite	5.35 m²	9.3 m
Bed 3	10.80 m²	13.2 m
Dining Room	11.65 m²	13.7 m
Kitchen Diner	22.95 m²	19.3 m
Lounge	36.20 m²	25.0 m
Room	10.80 m²	20.4 m
Room	8.00 m²	12.2 m
Utility	5.80 m²	10.1 m
Ground Floor: 10	130.65 m²	147.3 m
1st Floor		
Bed 2	19.95 m²	19.1 m
Bed 2 En Suite	2.45 m²	6.3 m
1st Floor: 2	22.40 m²	25.3 m
Grand total: 12	153.05 m²	172.6 m

01 - Ground Floor Plan

1 : 100

Client: **Mr & Mrs B Fowler**

Site: **Whitehouse Farm**
Station Road
Gedney Hill

Drg Title: **Proposed Floor Plans**

Contract No **2548**

Drg No **006A**

remway Design Ltd
"Treetops", The Raceground, Spalding, PE11 3AP Tel : 01775 768 921