

planning ref H05-0754-16
APPEAL Ref APP / A2525 / W / 17 / 3167955




south - west elevation

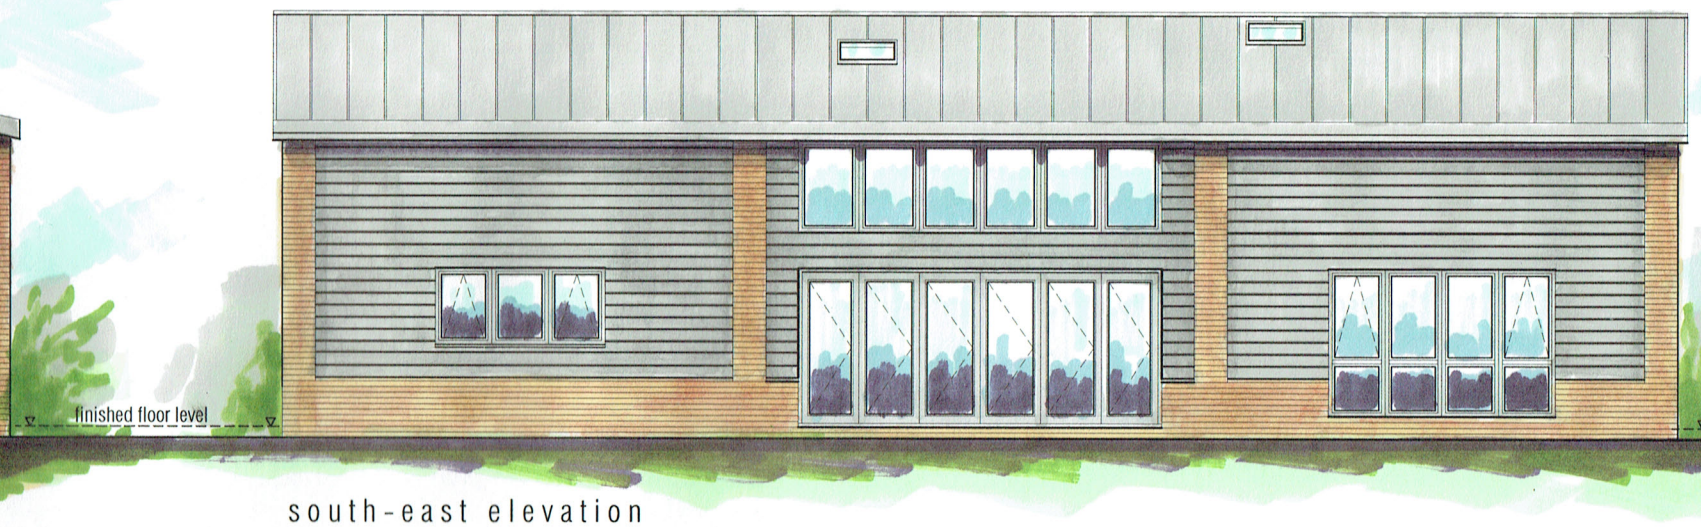

south - east elevation

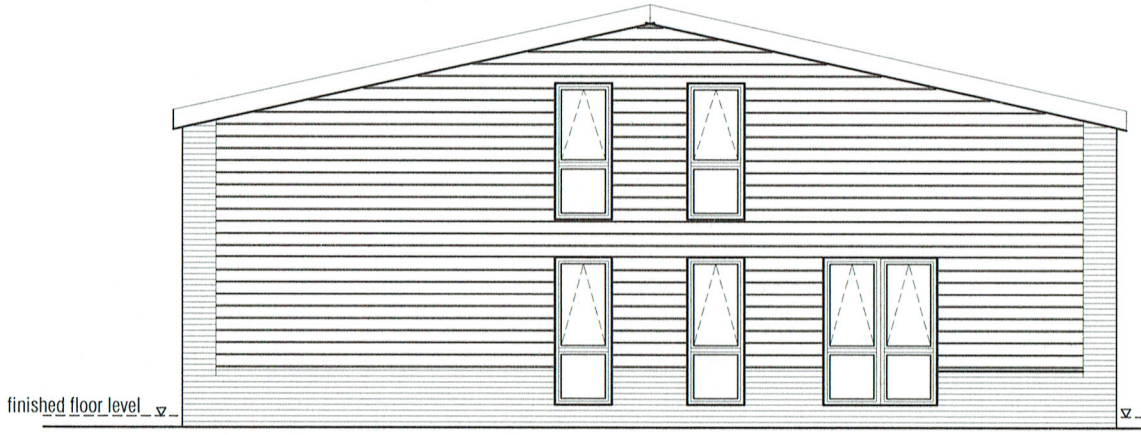

north - east elevation

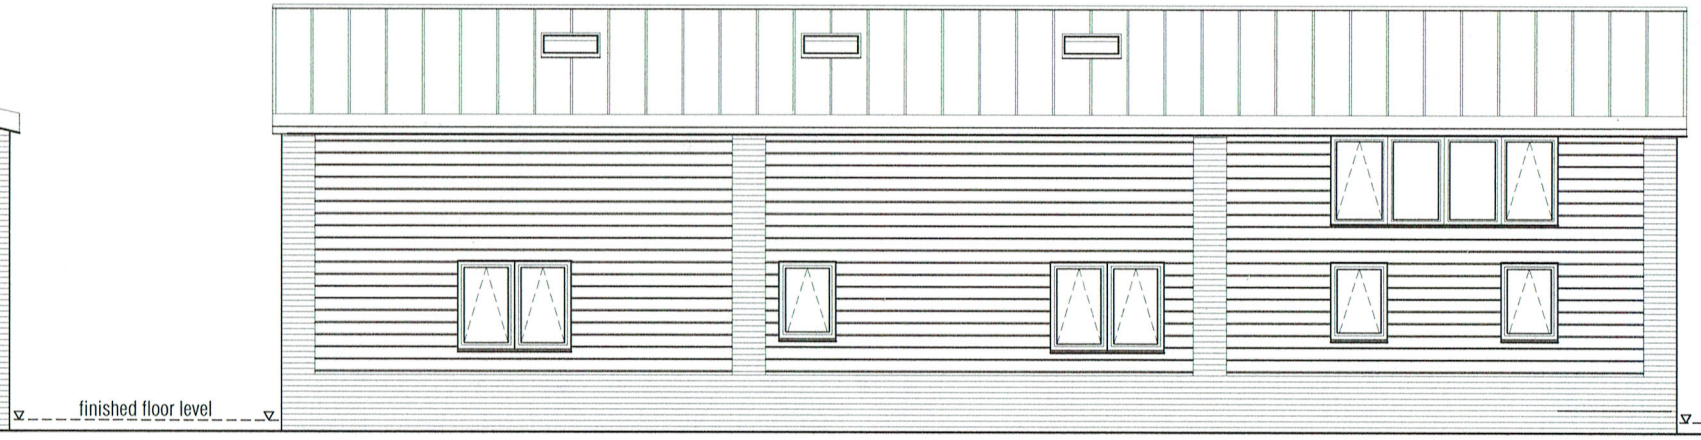

north - west elevation

ELEVATIONAL TREATMENT
Roof Material -metal standing seam profile RAL 7035 moonstone (light grey)
Rainwater Goods - deep flow metal gutter and downpipes in black
Wall Cladding - marley eternit cedral lap pewter ref C54 (mid grey)
Brickwork - plinth courses and stanchion casing to be weinerberger kassandra multi
Windows & Doors - pvc-u & powder coated aluminium doors to be in RAL 7035 (light grey)

mlp Moulton Land and Planning
moultonlandandplanning.co.uk 7 Broad Lane Moulton Lincs PE12 6PN
tel 01406 370081 mob 07484 101655 e-mail alan@moultonland.co.uk

Project
Proposed Conversion
of Agricultural Building
Ashtree Farm, Lambert Bank

Drawing
ELEVATIONAL TREATMENT
(condition 2 of Appeal Decision)

date april 18
scale(s) 1 : 100 @ A3
DRG. No. LINB / plc / 01