




FRONT ELEVATION

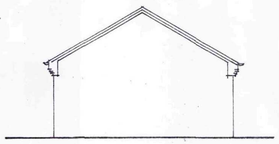

SIDE ELEVATION

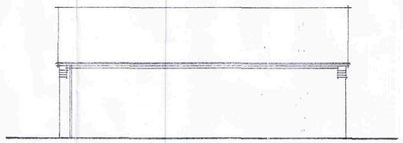


REAR ELEVATION

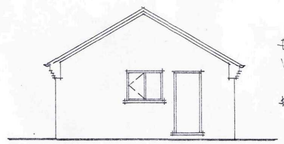


SIDE ELEVATION (SOUTH)


Finishes :
Walls : facing brickwork to match existing house.
Roof : Slate roof finish to match existing house Roof pitch 30°.

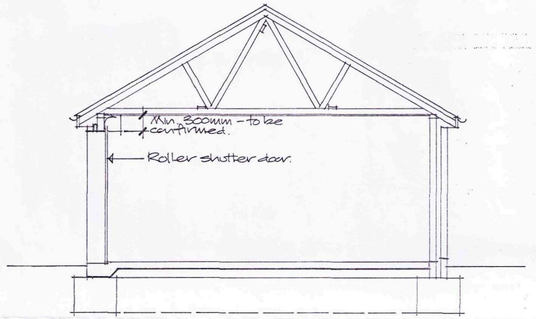

TYPICAL SECTION

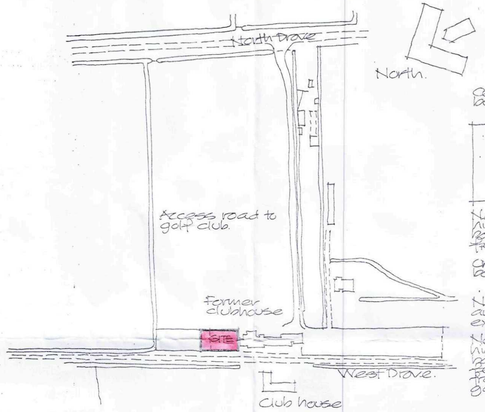


LOCATION PLAN Scale 1:2500

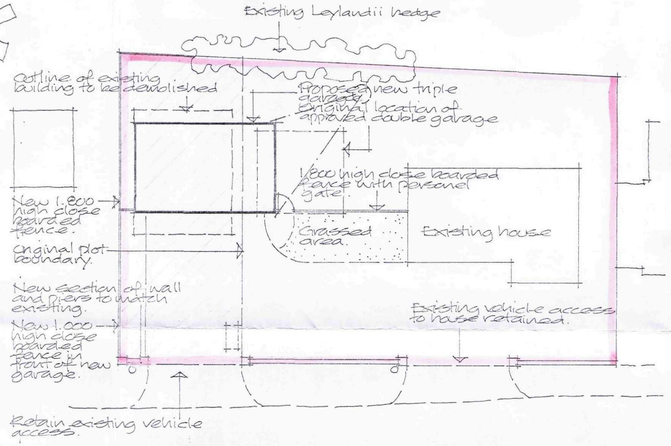

BLOCK PLAN Scale 1:200

Note : The area shown hatched is the extent of the site at present part of the golf club which requires change of use to residential.

Amendment
'B' June 11 Garage door altered.

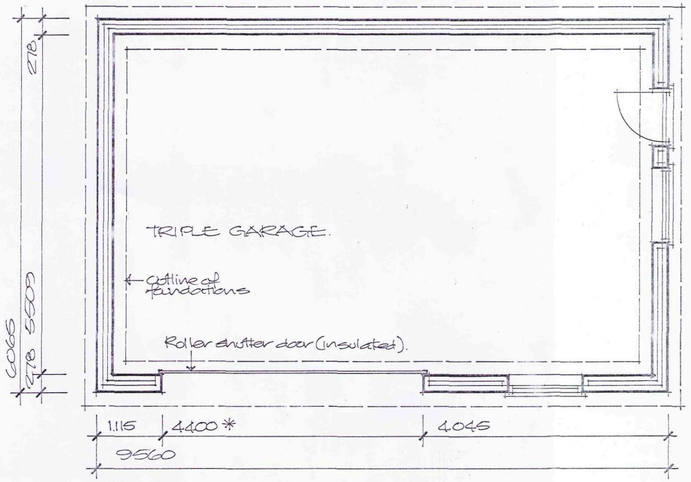

* Garage door width to be confirmed.

SHDC
Planning & Development
07 JUN 2011
Ref: 0423-11

Project
PROPOSED CHANGE OF USE OF FORMER GOLF CLUB STORAGE BUILDING LOCATION TO RESIDENTIAL USE TO ENABLE LARGER GARAGE TO BE BUILT 74 WEST DROVE, GEDNEY HILL.

Client
MR & MRS A BRITTON

ALAN HORNSBY
ARCHITECTURAL SERVICES LTD
"Little Acre"
Peak Hill, Cowbit,
Spalding, Lincs. PE12 6AW
Tel. Holbeach (01406) 380591

Scale 1:50 & 1:100 Drg. no. 08/18/01/B
Date May 2008