



SOUTH WEST

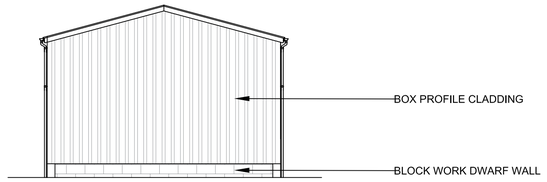


NORTH EAST

SOUTH EAST

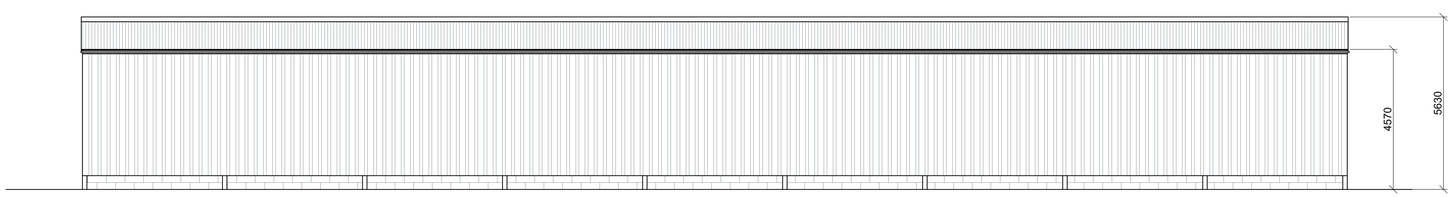

NORTH WEST

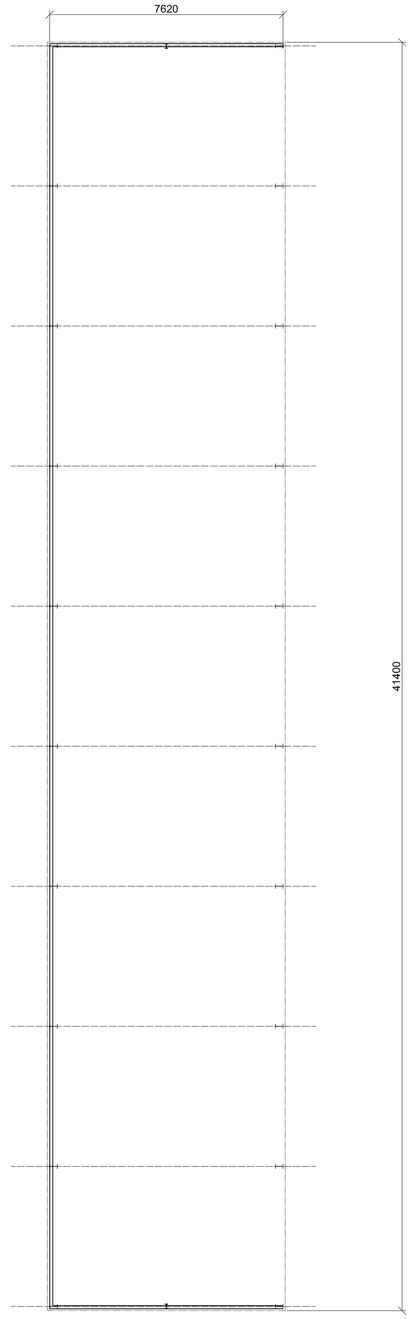

FLOOR PLAN

FLOOR PLAN & ELEVATIONS

Scale 1:100

NOTES:
1. Use written dimensions only. All dimensions to be checked on site and any discrepancies reported to ACORUS immediately. If in doubt ask.
2. Where relevant, significant hazards have been identified on the drawing. Hazards which should be obvious to a competent contractor or unforeseeable have not been identified.
3. This drawing is confidential and remains the exclusive property of ACORUS.

© ACORUS Rural Property Services Ltd.

1:100

0 5 m 10 m 15 m 20 m

Rev	Date	Description	Dwn	Chk
Rev.	Date.	Amendment.	Drawn	Checked

PROJECT
HADINGHAM
THE LIMES
PE12 0NP

TITLE
PROPOSED BUILDING
PLAN & ELEVATIONS

SCALE	DATE	DRAWN BY	CHECKED BY
AS SHOWN @A1	04/23	EB	BB

JOB NO.	DRAWING NO.	REVISION
HTL/BB23/050	100_02	

acorus
Planning. Design. Property.
acorus.co.uk

PLANNING