



©Crown Copyright and database rights 2023 OS Licence no. 100041041

LOCATION PLAN

Scale 1:2500

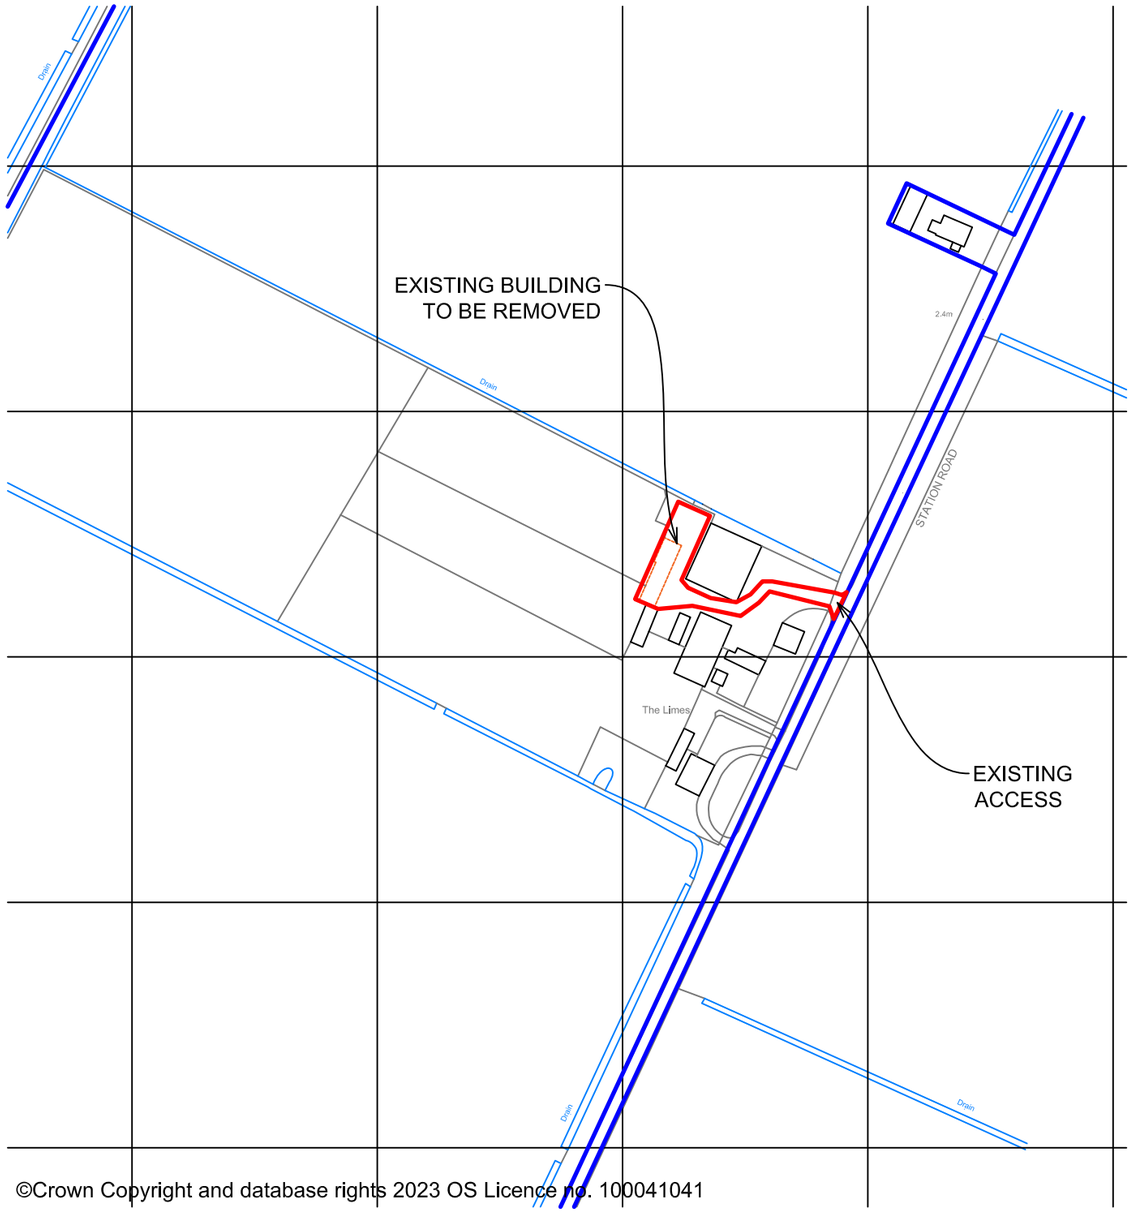

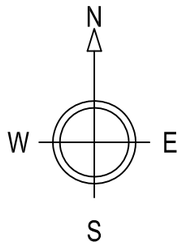

©Crown Copyright and database rights 2023 OS Licence no. 100041041

BLOCK PLAN

Scale 1:500

SITE PLAN

NOTES:
1. Use written dimensions only. All dimensions to be checked on site and any discrepancies reported to ACORUS immediately. If in doubt ask.
2. Where relevant, significant hazards have been identified on the drawing. Hazards which should be obvious to a competent contractor or unforeseeable have not been identified.
3. This drawing is confidential and remains the exclusive property of ACORUS.

© ACORUS Rural Property Services Ltd.

1:2500
0 50 m 100 m 200 m 300 m 400 m
0 10 m 50 m 80 m
1:500

Rev	Date	Description	Dwn	Chk
Rev.	Date.	Amendment.	Drawn.	Checked.

PROJECT
HADINGHAM
THE LIMES
PE12 0NP

TITLE
SITE LOCATION & BLOCK PLAN
PROPOSED BUILDING

SCALE	DATE	DRAWN BY	CHECKED BY
AS SHOWN @A3	04/23	EB	BB

JOB NO.	DRAWING NO.	REVISION
HTL/BB23/050	100_01	

acorus
Planning. Design. Property.
acorus.co.uk