




WEST ELEVATION

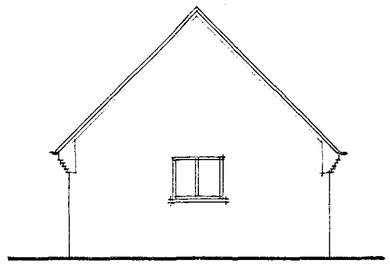


NORTH ELEVATION

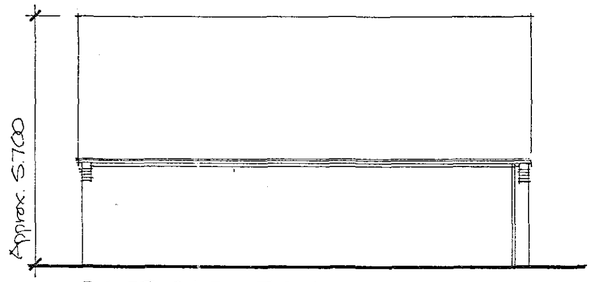

EAST ELEVATION

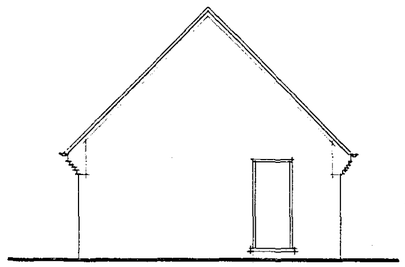


SOUTH ELEVATION

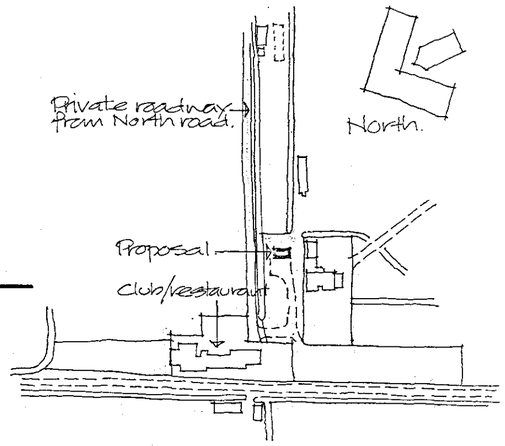


LOCATION PLAN Scale 1:2500


Finishes :

Roof and wall finishes are to match adjacent house.

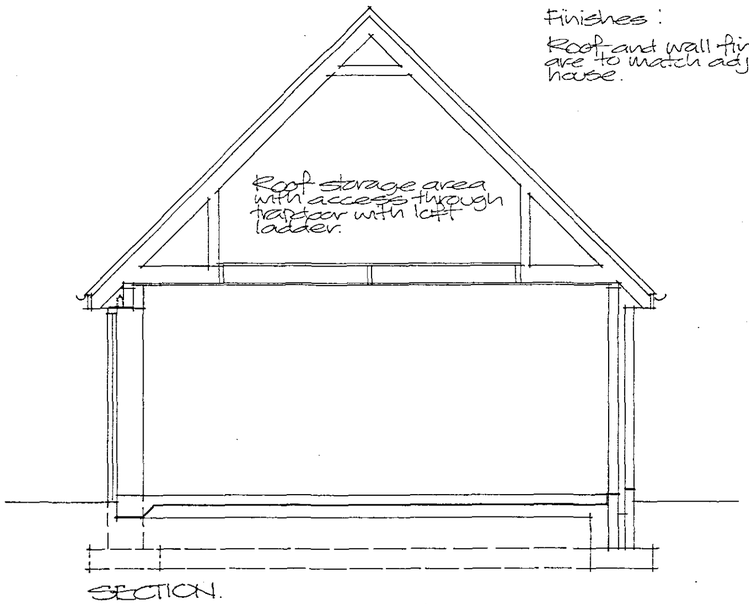

SECTION.

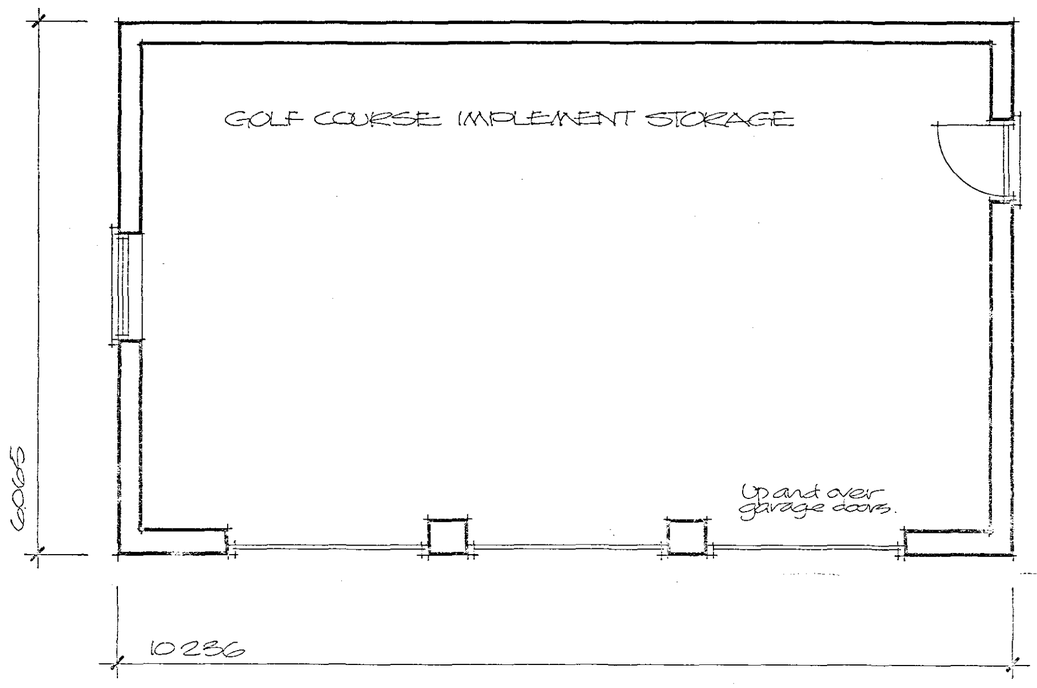

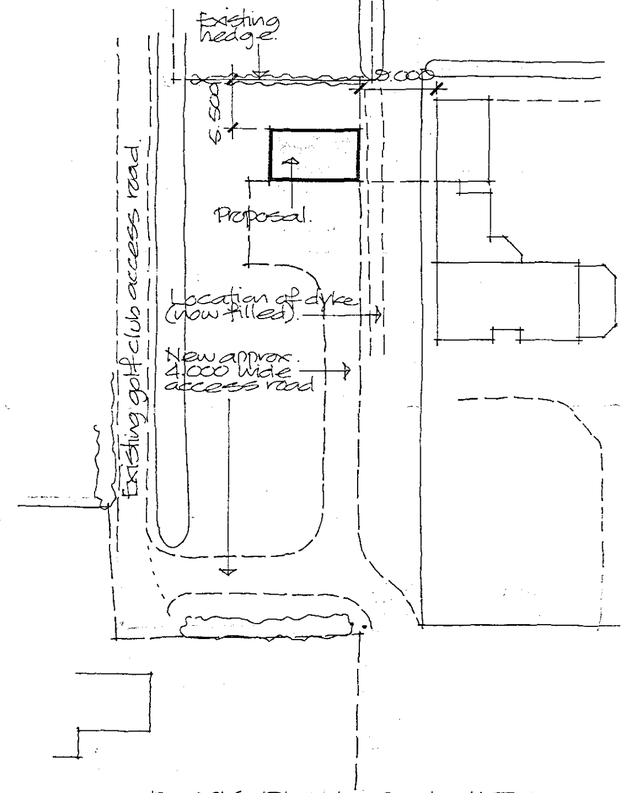

BLOCK PLAN Scale 1:500

10 MAR 2007
0466/07

DETERMINED PLAN

Project

PROPOSED GOLF COURSE IMPLEMENT STORE, WEST DROVE, GEDNEY HILL, SPALDING.

ALAN HORNSBY
ARCHITECTURAL SERVICES LTD
"Little Acre"
Peak Hill, Cowbit,
Spalding, Lincs. PE12 6AW
Tel. Holbeach (01406) 380591

Client
GEDNEY HILL GOLF CLUB

Scale 1:50 & 1:100 Drg. no. 07/21/01

Date April 2007