

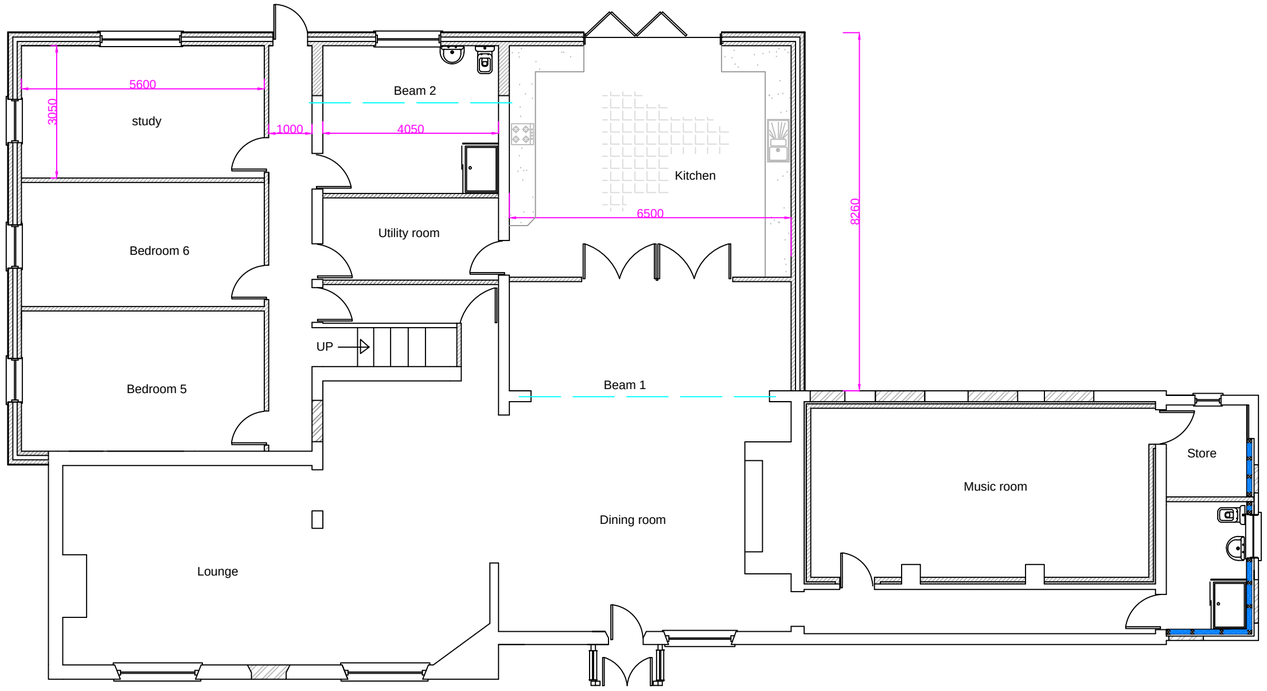


Proposed Ground Floor 1:100

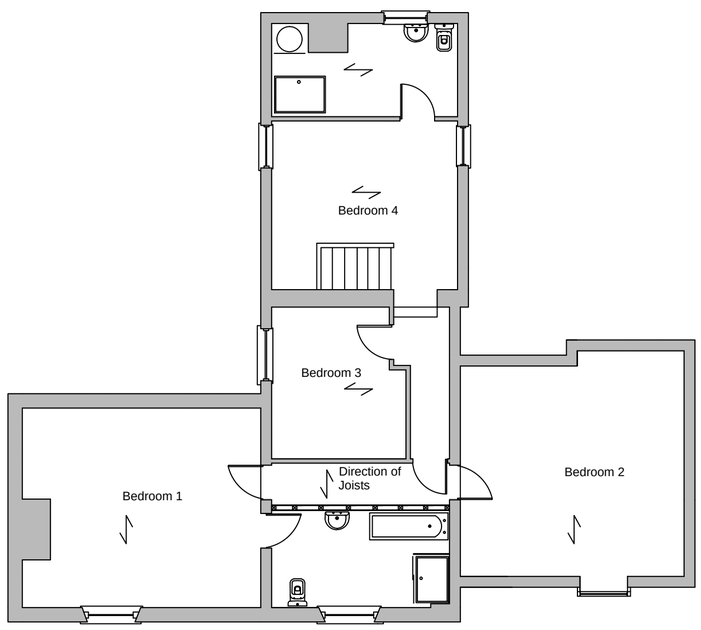


Proposed First Floor 1:100

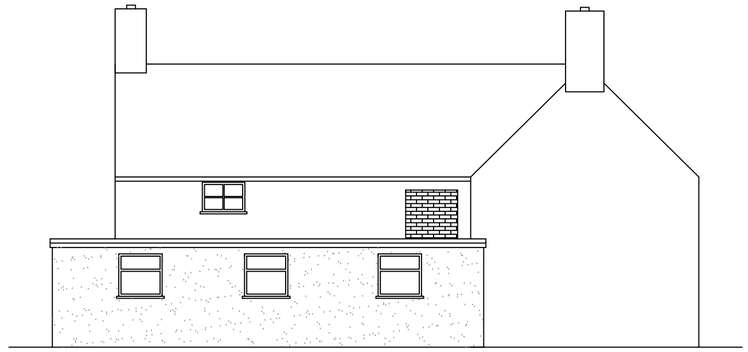

Proposed side elevation 1:100



Proposed side elevation 1:50

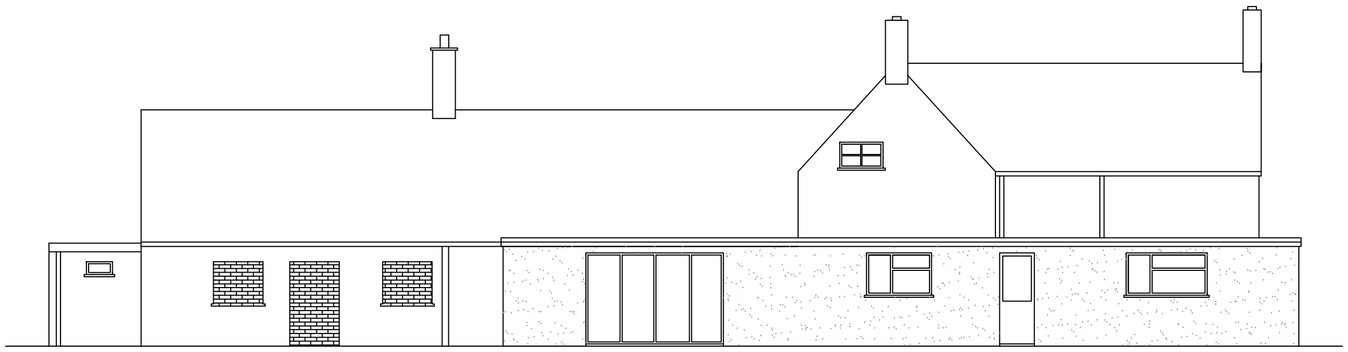

Proposed rear ealevation 1:100



Proposed front elevation 1:100

MAP DESIGN SERVICES
01733 562140
tonymap1@yahoo.co.uk

TITLE: Proposed extension and alterations to be carried out at No. 34 Hillgate, Gedney hill Spalding PE12 0NN

Proposed layouts

SCALE: 1:100	DATE: June 2015
DRAWN: T.P.	SHEET: 2 of 3

REVISION: