
2004H

DO NOT SCALE
IF IN DOUBT ASK.

COPYRIGHT OF RLG MOBILE BUILDINGS
& MUST NOT BE COPIED OR REPRODUCED
WITHOUT THEIR WRITTEN CONSENT

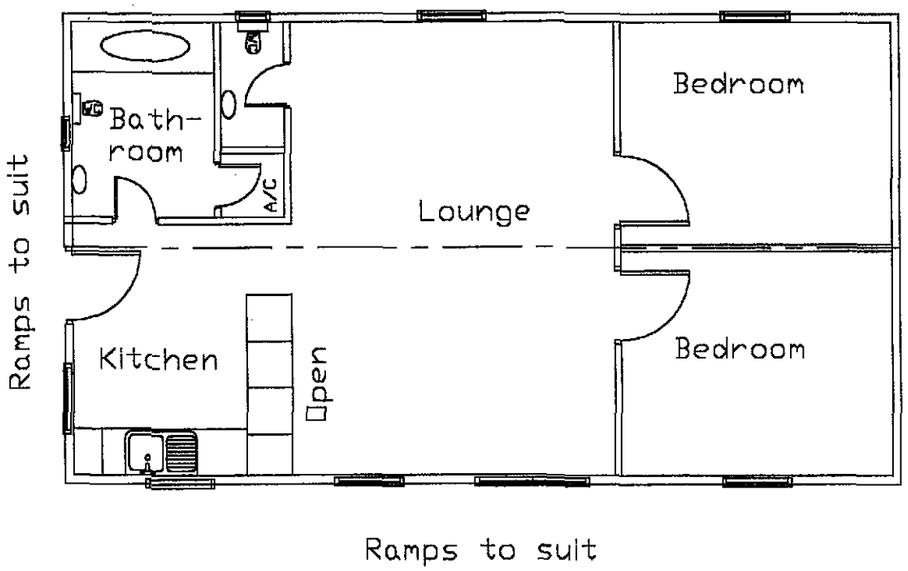



MOBILE SPEC

FLOOR CONSTRUCTION

R.S.J. 10.972mts Long (189mm x 89mm)
EX 145mm x 50mm Joists, 405 centres
19mm wisa ply
100mm Celootex GA200 Insulation
Tile lath to hold insulation

EXTERNAL WALLS

COLOUR = CREAM (see details
faxed 29/1/03)

125mm x 45mm studwork, 405mm centres
9.5mm Far Eastern ply
90mm Cellotex GA2000
RLG STD connection plates,
UPVC 50/50 double glazed triple K glass windows
12.5mm foil backed board

ROOF & CEILING CONSTRUCTION

10 degree pitch roof trusses
18mm wisa ply
250mm insulation
Cross vents 12.5mm foil backed plaster board
Three coats high tensile roof felt (Green)
AA rated
Facia and guttering

INTERNAL WALLS

64mm x 38mm CSL stud
Clad with 12.5mm foil backed plaster board
Doors to suit client

FOUNDATIONS

Concrete 1000mm x 450mm paving slabs
plus 215mm concrete blocks
Where adjustable jack to level underneath R.S.J's

DETERMINED PLAN

SHDC
PLANNING & DEVELOPMENT
25 APR 2007
Ref 0541/07

THERMAL CONDUCTIVITY OF INSUTALED (W/m.k) FOR INSULATED MATERIALS

U VALUES:
Roof 0.25 w/m2k
Walls 0.25 w/m2k
Floors 0.25 w/m2k
Windows 0.25 w/m2k

AMENDMENT	DATE	INIT

RLG Mobile House

Drawn PCRT	Date 11/02/03
Scale 1:80	Sheet A3
Dwg No 2004H	

RLG
Mobile Buildings,
Unit 1, Algores Way,
Wisbech, Cambridgeshire.
PE13 2TQ.



1.200m POST
AND RAIL FENCE
TO PLOT BOUNDARIES


SITE PLAN 1:500

notes

- Contractors are responsible for checking dimens
references. Any discrepancy to be verified with P
Assocoates Limited before proceeding with the w

- Where a detail is covered by drawings to differe
scale drawing is to be worked to.

- Figured dimensions to be worked to in all cases.

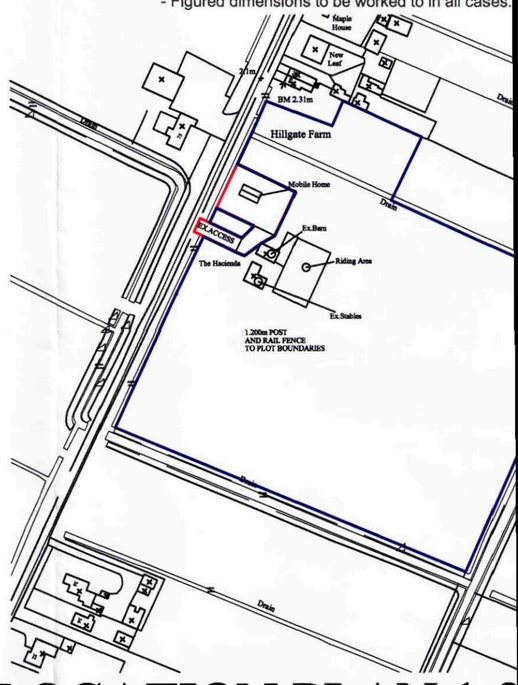

LOCATION PLAN 1:2

Rev.	Date	Description

Peter Humphrey Ass
ARCHITECTURAL DESIGN AND

PROJECT
MOBILE HOME

ADDRESS

THE HACIENDA
NORTH ROAD
GEDNEY HILL

CLIENT
MR & MRS BERR

DATE APRIL 2007 SCALE

JOB. NO 2356-PL03

DO NOT SCALE FROM THIS DRA

COPYRIGHT: THIS DRAWING MUST NOT BE ISSUED, LOA
WITHOUT THE CONSENT OF PETER HUMPHREY ASSOC

Peter Humphrey
ARCHITECTURAL DESI
TELEPHONE 0194
FAX 01945 46
E-MAIL: info@peterhum
30 OLD MARKET WISBECH
British Insti
Architectural Te

DETERMINE
PLAN

SHDC
PLANNING & DEVELOPMENT
25 APR 2007
Ref. 0541/07