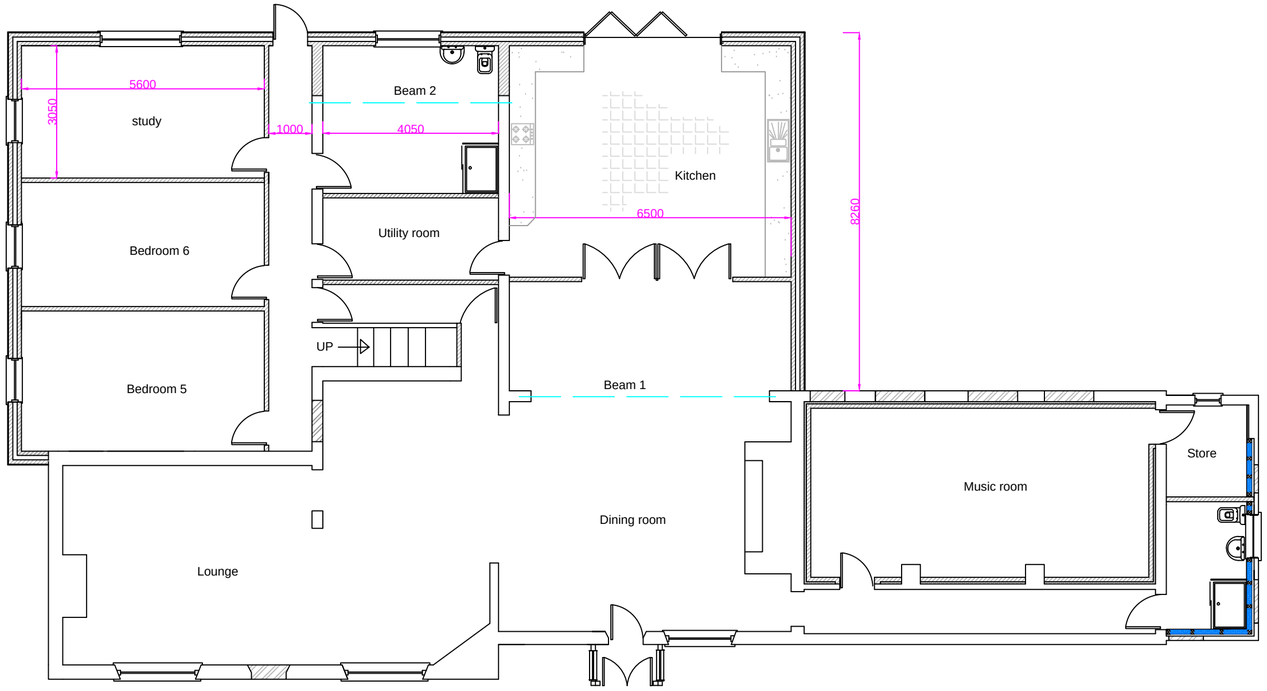
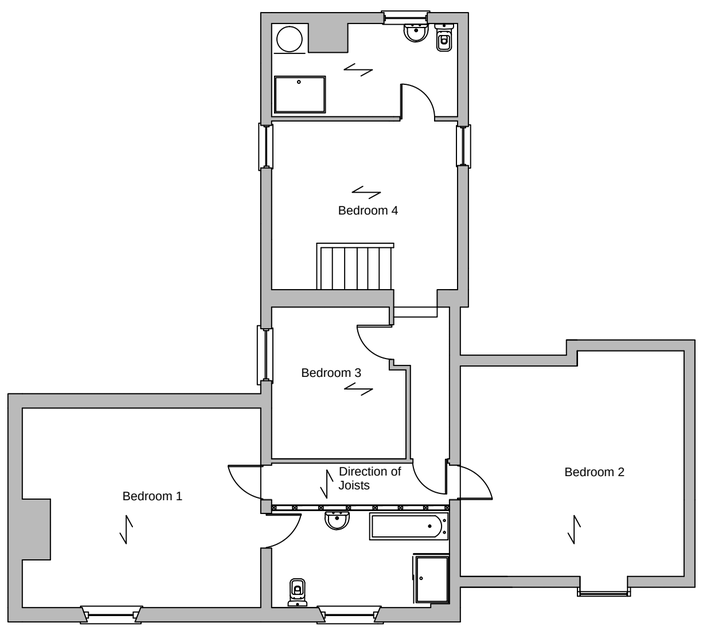
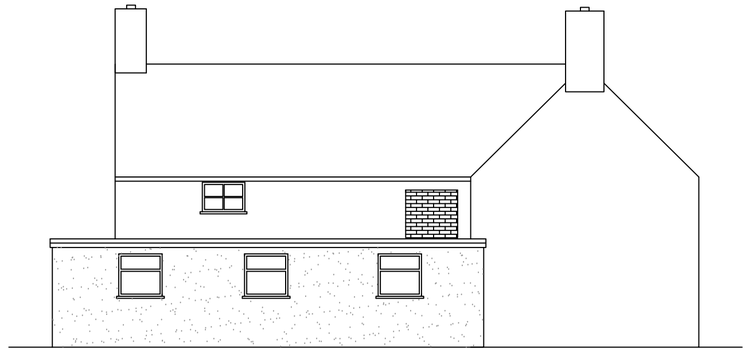



Proposed Ground Floor 1:100



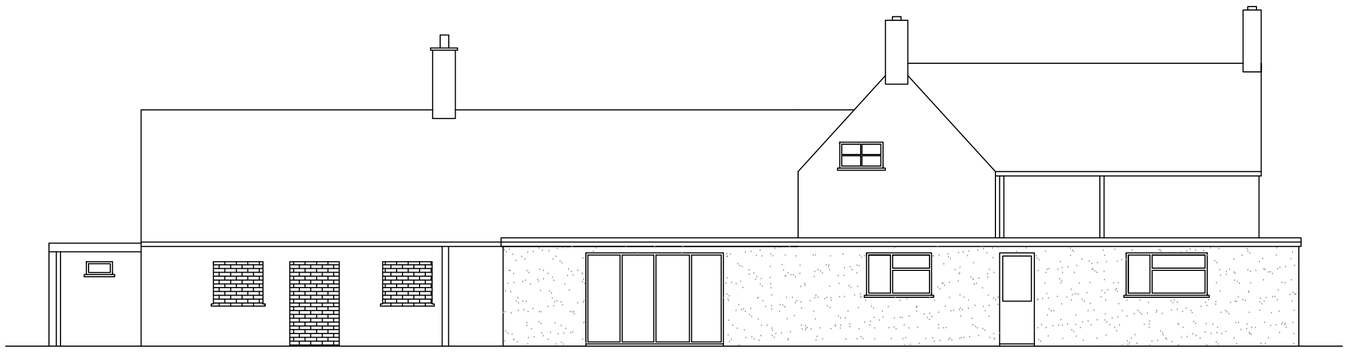

Proposed First Floor 1:100



Proposed side elevation 1:100



Proposed side elevation 1:50



Proposed rear ealevation 1:100



Proposed front elevation 1:100

MAP DESIGN SERVICES
01733 562140
tonymap1@yahoo.co.uk

TITLE: Proposed extension and alterations to be carried out at No. 34 Hillgate, Gedney hill Spalding PE12 0NN

Proposed layouts

| | |
|---|---|
| SCALE: 1:100 | DATE: June 2015 |
| DRAWN: T.P. | SHEET: 2 of 3 |

REVISION: