
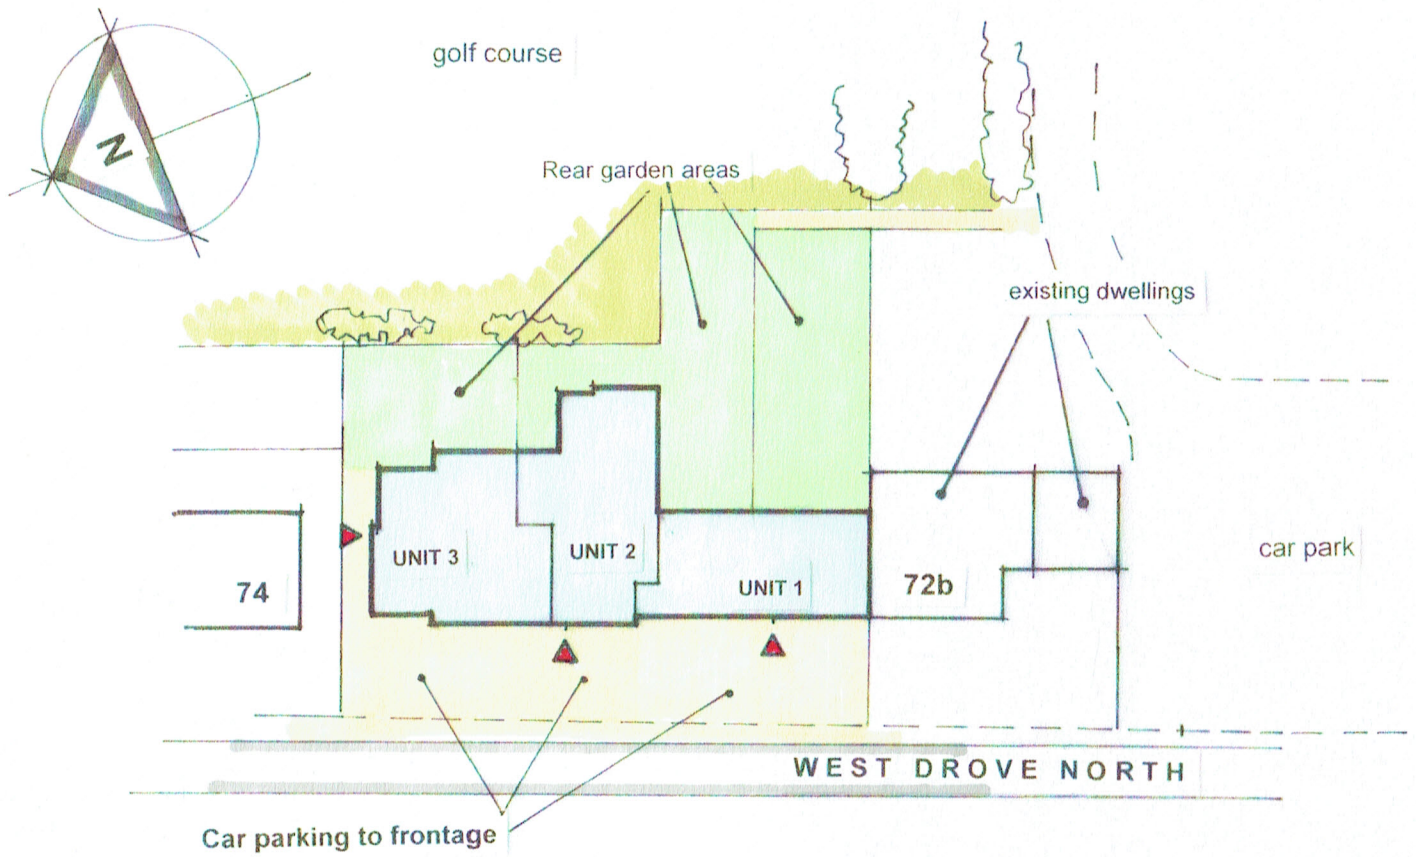


Site Layout 1:500 scale

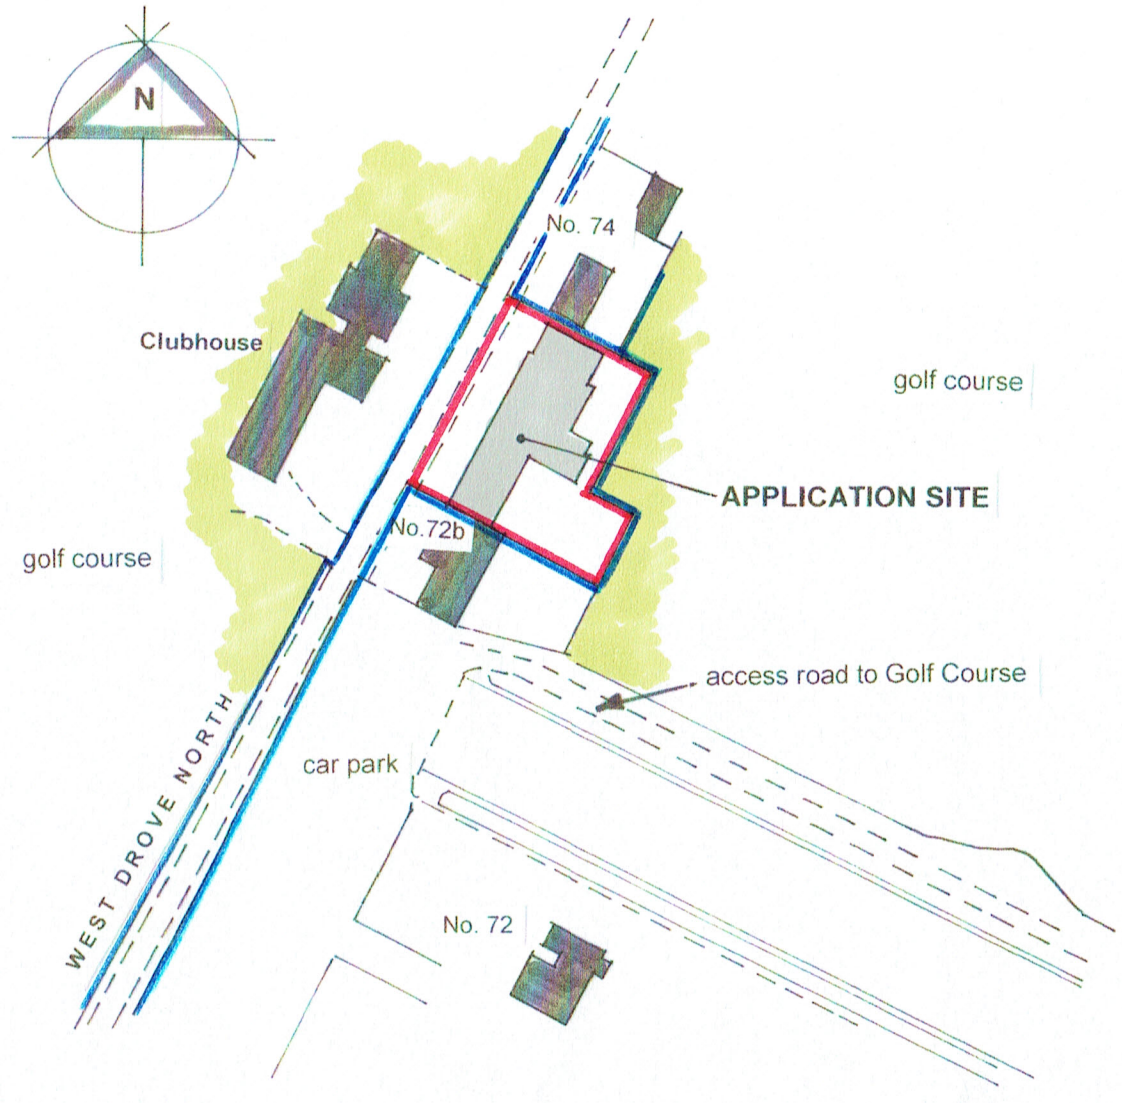

Location Plan 1:1250 scale

PROPOSED CHANGE OF USE OF COMMERCIAL PREMISES
TO CREATE 3No. DWELLINGS WEST DROVE GEDNEY HILL

LOCATION PLAN & SITE PLAN

scales as indicated may 2017 drg. No. **PL/05001/01**