




SIDE ELEVATION

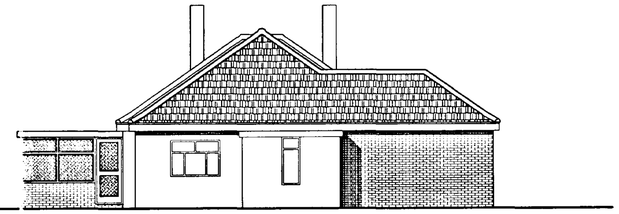


REAR ELEVATION

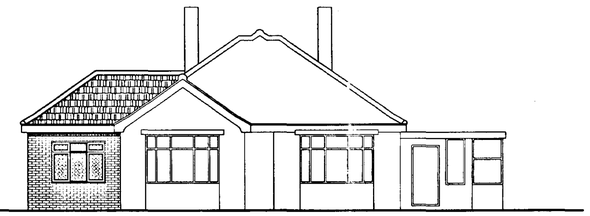


FRONT ELEVATION

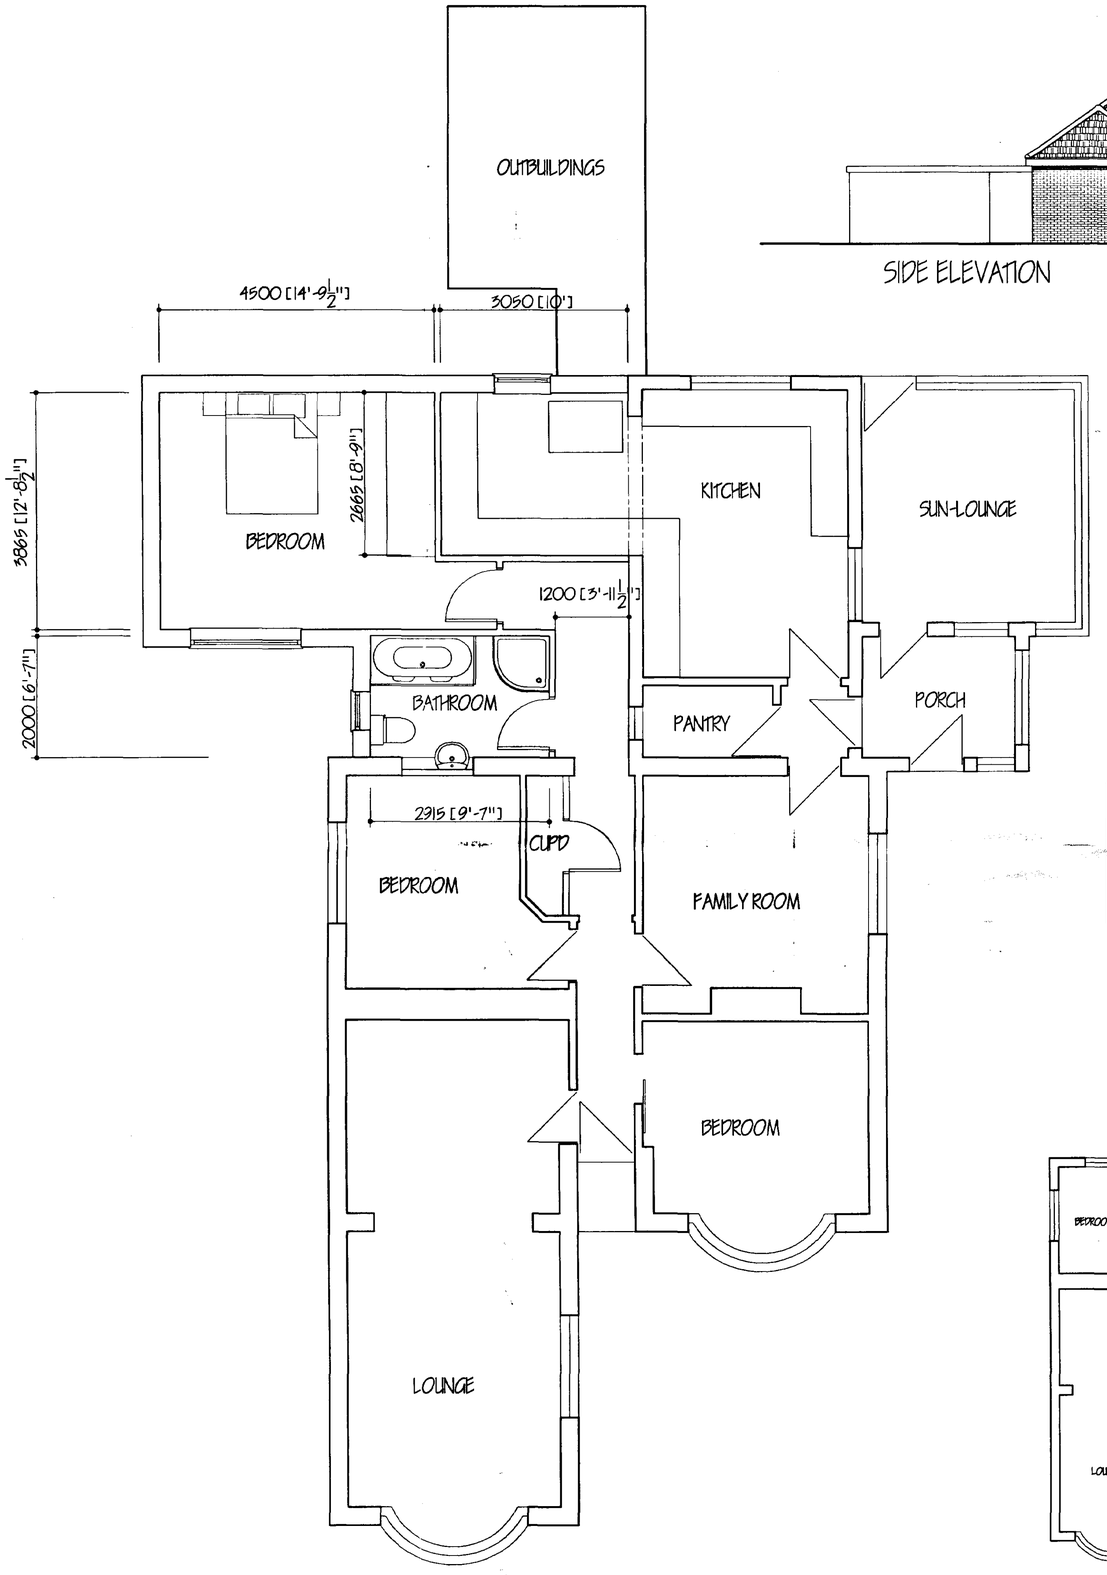


GROUND FLOOR PLAN AS PROPOSED

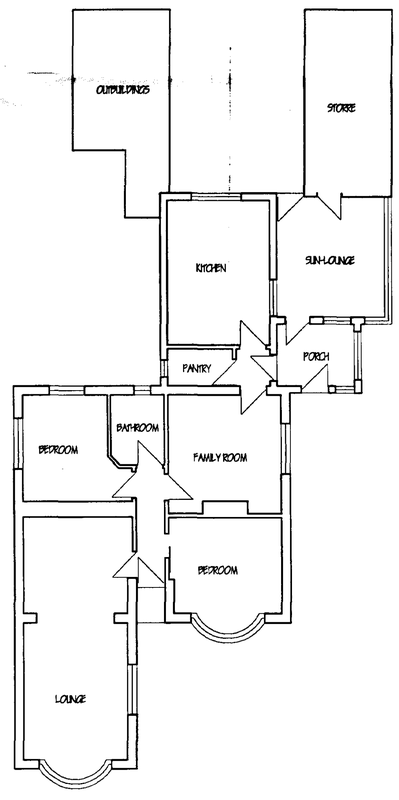

GROUND FLOOR PLAN AS EXISTING

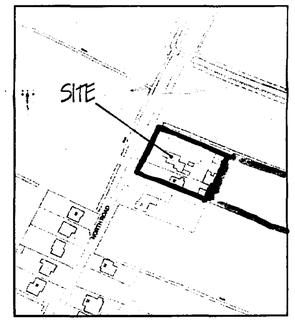

LOCATION PLAN

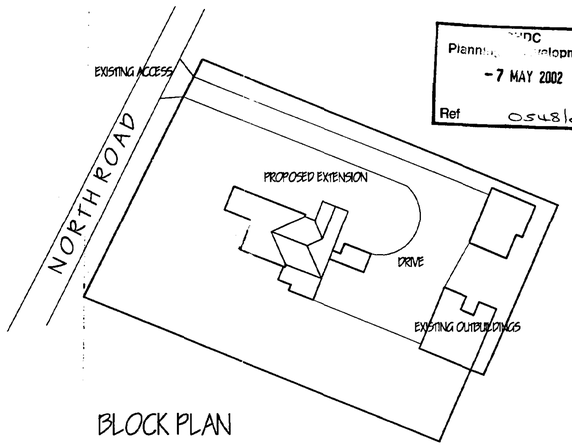

BLOCK PLAN

SDC
Planning Development
-7 MAY 2002
Ref 0548/02

refs revision date

G. R. MERCHANT GM
I.ENG AMICE FIWO

ARCHITECTURAL, STRUCTURAL AND LAND DRAINAGE CONSULTANTS

Unit 4, Wrights Mews
12A Park Road, Holbeach,
Spalding, Lincs. PE12 7EE
Tel: 01406 426200
Fax: 01406 425744
E-Mail: G. R. Merchant @ Merchant. FS. Co. UK

Project
PROPOSED EXTENSION & ALTERATIONS
36 NORTH ROAD
GEDNEY HILL
SPALDING LINCS

Client
MR & MRS D INGLE

Drawing
PLANS AS EXISTING
& PROPOSED AND ELEVATIONS
AS PROPOSED

Job Ref:	Drawing No.
452/02	01
Date	Drawn
APRIL 2002	JPW

Scales
1/50 1/100 1/500 1/2500

DO NOT SCALE FROM THIS DRAWING

This drawing is copyright and may not be altered, traced, photographed or used for any other purpose other than that for which it is issued. The General Contractor is to check all dimensions on site and report any discrepancies to the Architect. All details shown on this drawing including foundations are based upon typical site conditions noted to the area. No responsibility can be accepted for abnormal conditions which may be discovered during excavation unless reported to the Architect so that design amendments may be considered. Site soil surveys are recommended in respect of foundations to establish specific site conditions before foundation work is undertaken. This drawing is limited in the amount of information contained and does not purport to contain a full specification of the works. It is solely for the purpose of obtaining Planning / Building Regulations approval. This drawing must not be used as a contract document alone. The works will not be supervised or inspected on site by G R Merchant or any representative thereof. It is the client or their appointed agents responsibility to ensure adequate supervision of materials, workmanship specification, variations in contract etc.

All materials to be new unless otherwise stated and all components and materials etc. to be used fitted and installed etc. in strict accordance with manufacturers instruction and relevant code of practice. Materials shall conform to appropriate British standard specification or BBA certificate or European code equivalent. The Employer / Client shall ensure that the selected contractor is competent with and adopts all measures necessary to maintain compliance with Health and Safety legislation for Building sites and Work places. The Employer / Client is advised that should the works need to comply with the Construction Design and Management Regulations an Independent Planning Supervisor will be required. The works shall comprise of all that is shown on the drawing and details. Work that may not specifically shown but may be reasonably inferred as necessary to carry out the works shall be deemed to be included.

DETERMINED
PLAN