



BLOCK PLAN 1:500.

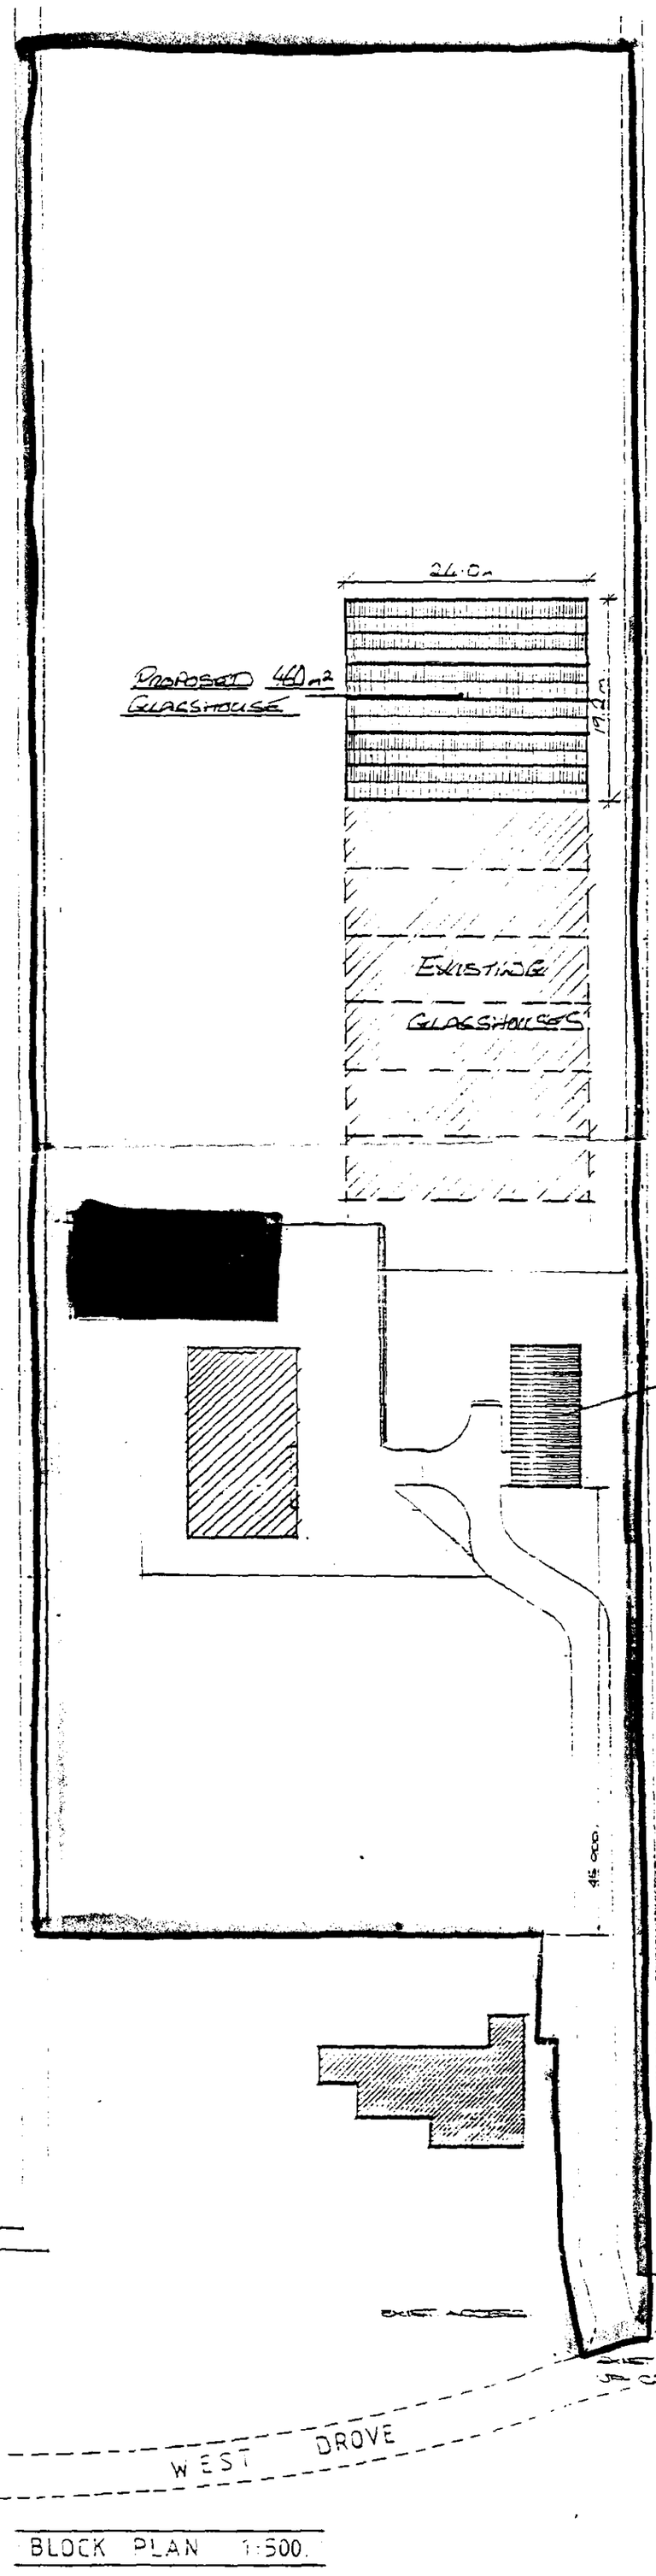

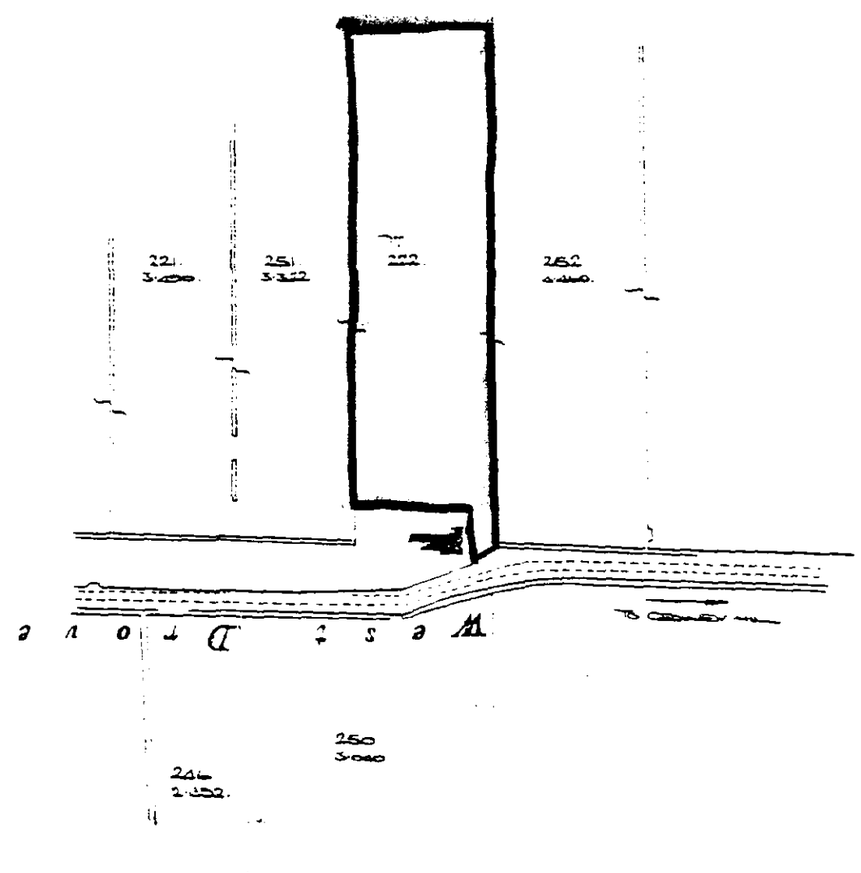

LOCATION PLAN 1:2500

SOUTH HOLLAND DC
HOUSING & PLANNING
05 JUN 1998
Ref. 0581/98

Project:
Proposed Glasshouse for Mr. I.R. Day.
West Drove, Gedney Hill.

Drawing Title:
Block & Location Plan


Date: 4/8/97
Scales: 1:500 & 1:2500

Reference No:
Drawn:


Drawing No: 01
Revision:

Do not scale directly from this drawing.
All discrepancies to be brought to the attention of the above office.


FABRICATION TOLERANCE + OR − 2MM | ALL WELDS 6cfw UNO | HOLE PITCHES + OR − 1mm | DO NOT SCALE − IF IN DOUBT ASK

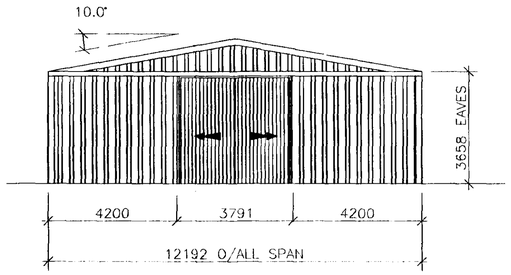


FRONT ELEVATION

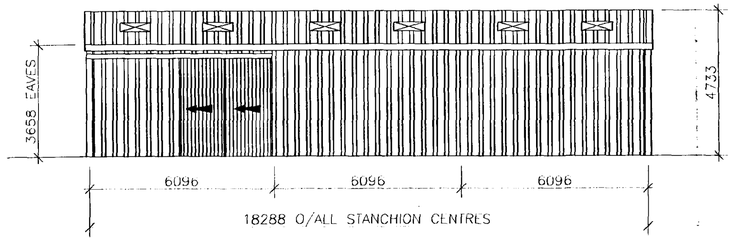


SIDE ELEVATION

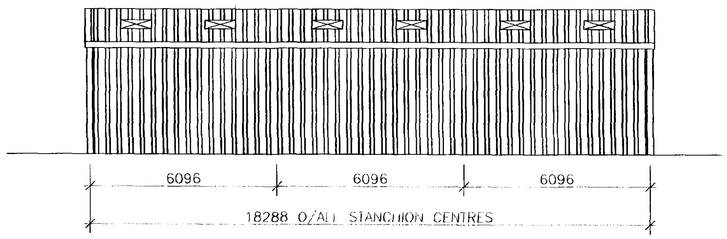

SIDE ELEVATION

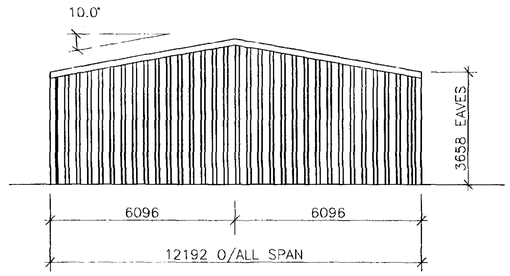

REAR ELEVATION

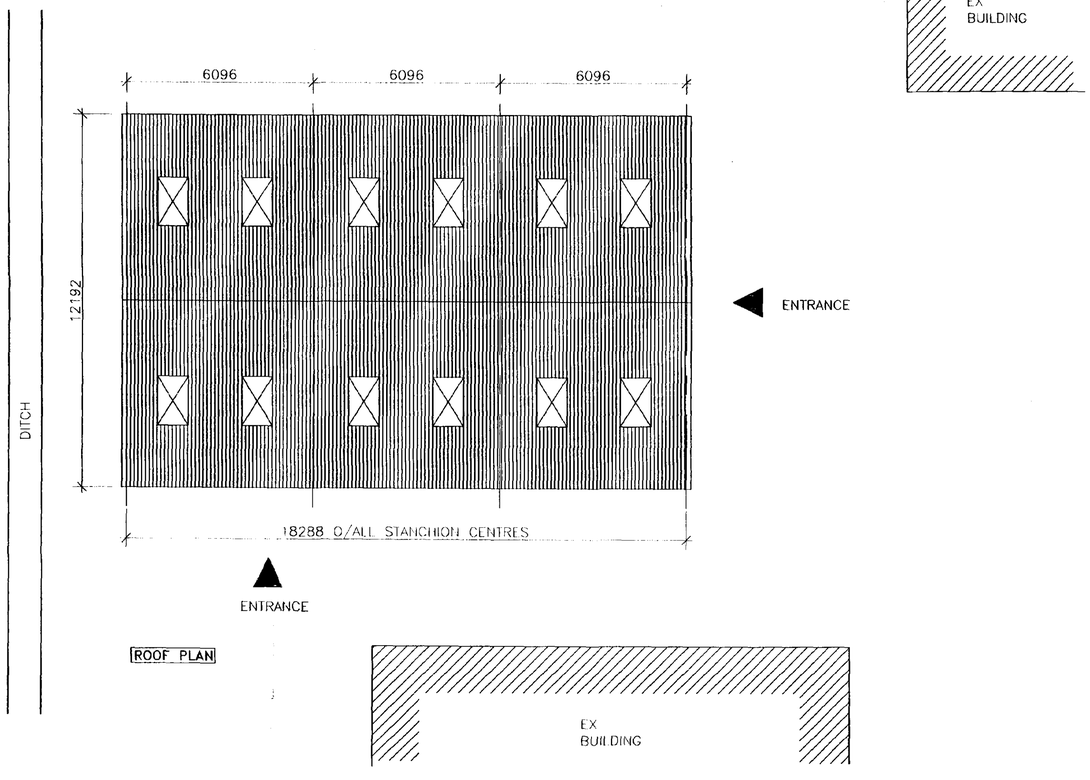

ROOF PLAN

SPECIFICATION

ROOF: POLYESTER COATED BOX PROFILE GALVANISED STEEL SHEETING (GOOSEWING GREY)

VERTICAL: POLYESTER COATED BOX PROFILE STEEL SHEETING (SLATE BLUE)

DOORS: 1 NO. SLIDDING DOOR TO SUIT OPENING 3658 WIDE 3658 HIGH IN GABLE END AND ALSO 1 NO. SLIDDING DOOR TO SUIT OPENING 3048 WIDE 3353 HIGH IN THE SIDE ELEVATION CLAD ON OUTSIDE ONLY IN BOX PROFILE GALVANISED STEEL SHEETING

ROOFLIGHTS: 12 NO. GRP TRANSLUCENT ROOFLIGHTS

SOUTH HOLLAND DC
HOUSING & PLANNING
05 JUN 1998
Ref: 0556/98

THIS DRAWING IS CONFIDENTIAL & THE COPYRIGHT OF ROBINSON CONSTRUCTION. IT MUST NOT BE COPIED OR PASSED TO A THIRD PARTY WITHOUT WRITTEN CONSENT

REV	BY	DATE	AMENDMENT	CHKD	DATE

PAINT SPECIFICATION :-

CONTRACT TITLE :- MR. P.R. DAY
MIDFIELD NURSERIES, WEST GROVE NORTH
GEDNEY, SPALDING, LINCS

DRAWING CONTENTS :- PROPOSED DEVELOPMENTS

Robinson Construction
S. Robinson & Sons (Engineers) Limited
Ascot Drive Industrial Estate Derby. DE24 8NJ. England Tel (01332) 574711 Telex 377670 Fax (01332) 573054

	INITIALS	DATE	SCALE 1:100		
DRAWN BY	E.A.B	5:5:98	DRAWING No	REV.	SHEET
CHKD.BY			P531		A1