
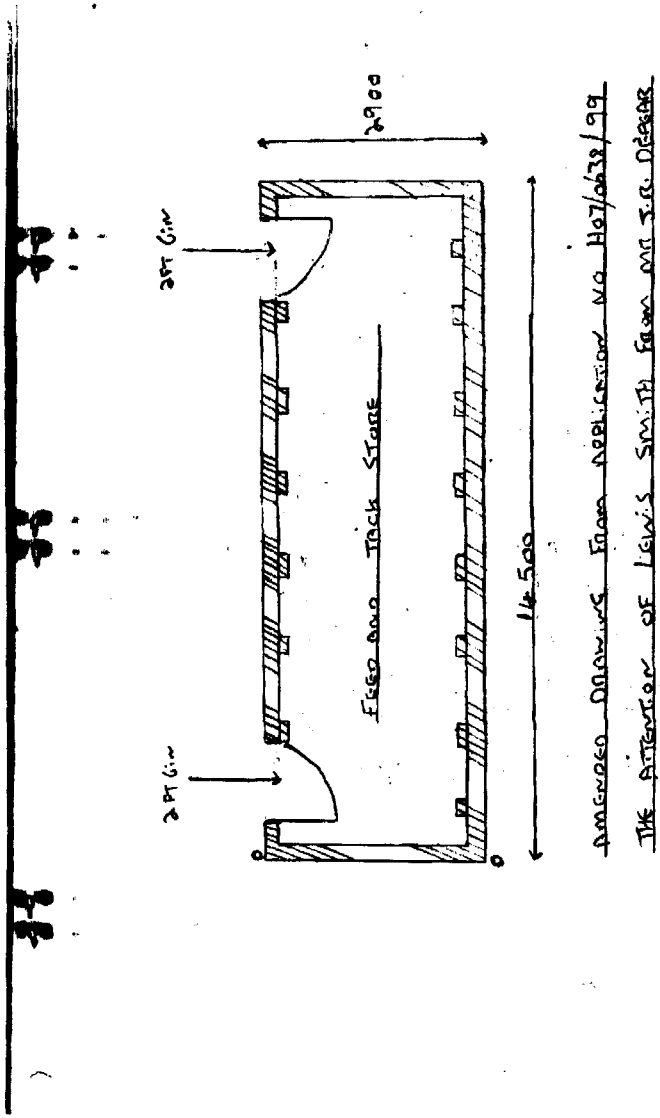



AMENDED DRAWING FROM APPLICATION NO H07/0638/99
THE ATTENTION OF LEWIS SMITH FROM MR J.C. DEPEAR

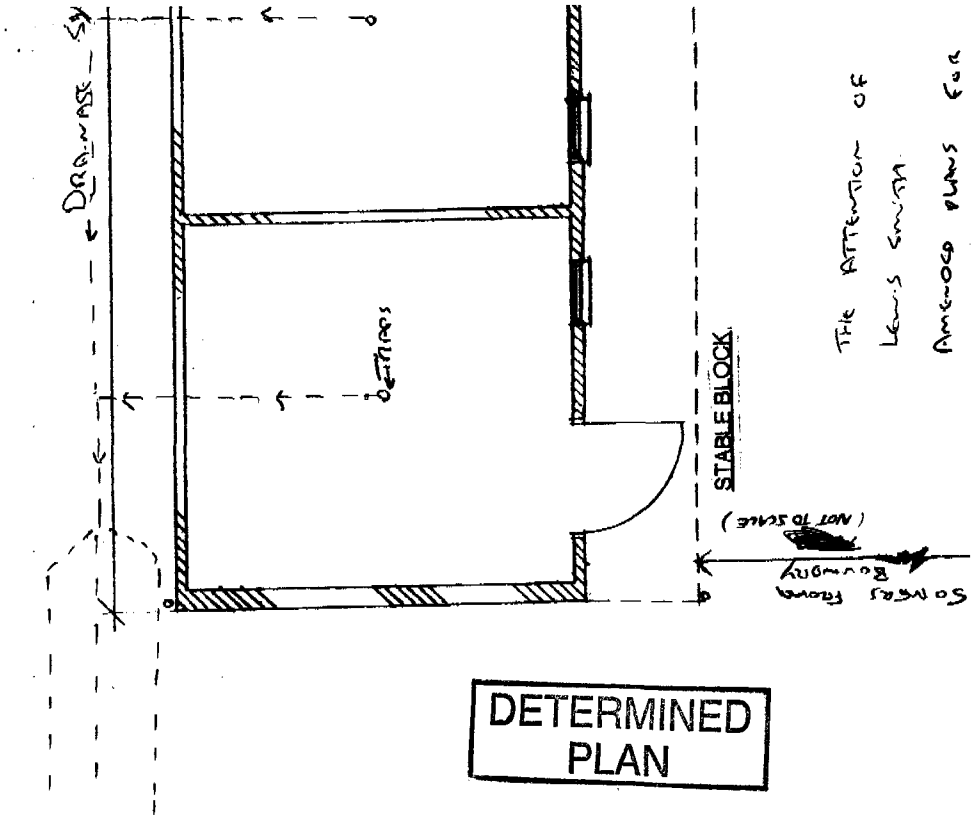

DETERMINED PLAN

SOUTH HOLLAND DC
HOUSING & PLANNING
31 AUG 1999
Ref: 0638/99

AMENDED PLAN
Ref.

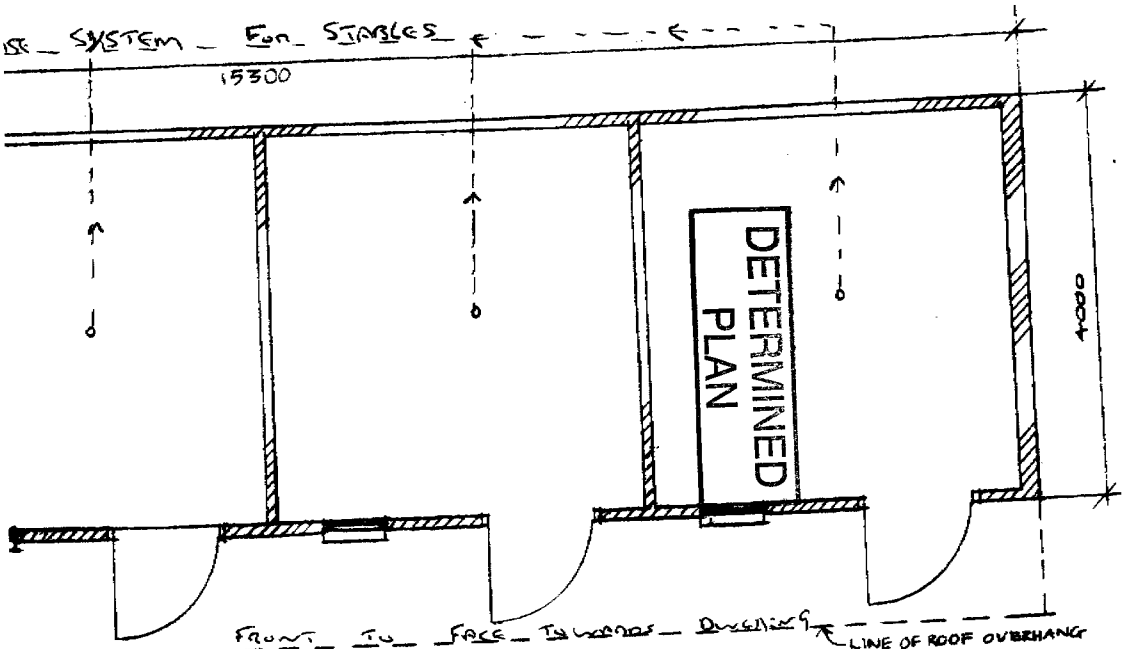

AMENDED PLAN
Ref.

SOUTH OXFORDSHIRE DC
HOUSING & PLANNING
31 AUG 1999
Ref: 0638/99

OF COURTYARD


FLOOR PLANS

PROPOSED STABLE BLOCK, TACK ROOM
FEED STORE
16 STATION ROAD, GEDNEY HILL
FOR MR AND MRS J. DEPEAR
FLOOR PLANS
DWG. NO. 99/1a/1 scale 1:50

KAREN BRADLEY - CHARTERED ARCHITECT

For APPLICATION No/0638/99

29/08/1999 10:55 +44-1406331015 JOHN DEPEAR PAGE 03

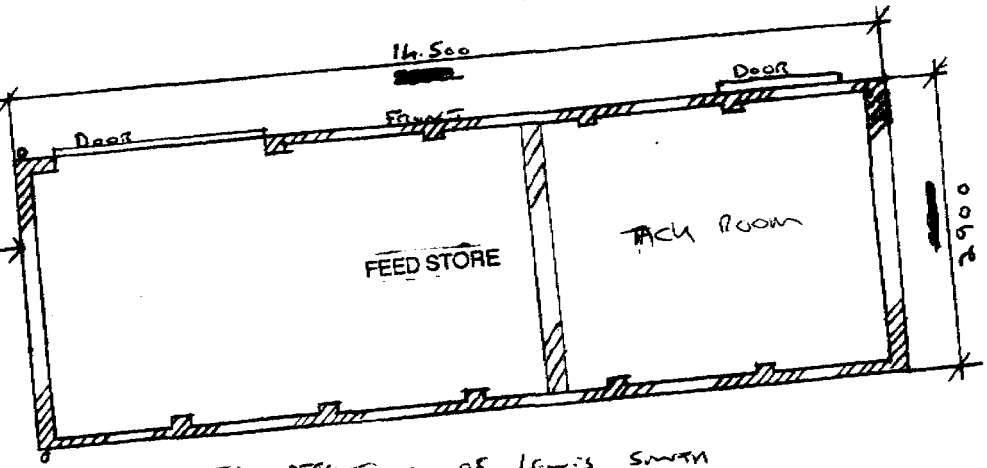


THE ATTENTION OF LEWIS SMITH

AMENDED PLANS FOR APPLICATION 1107/0638/99

DETERMINED PLAN

Ref: 0638/99

AMENDED PLAN
Ref.

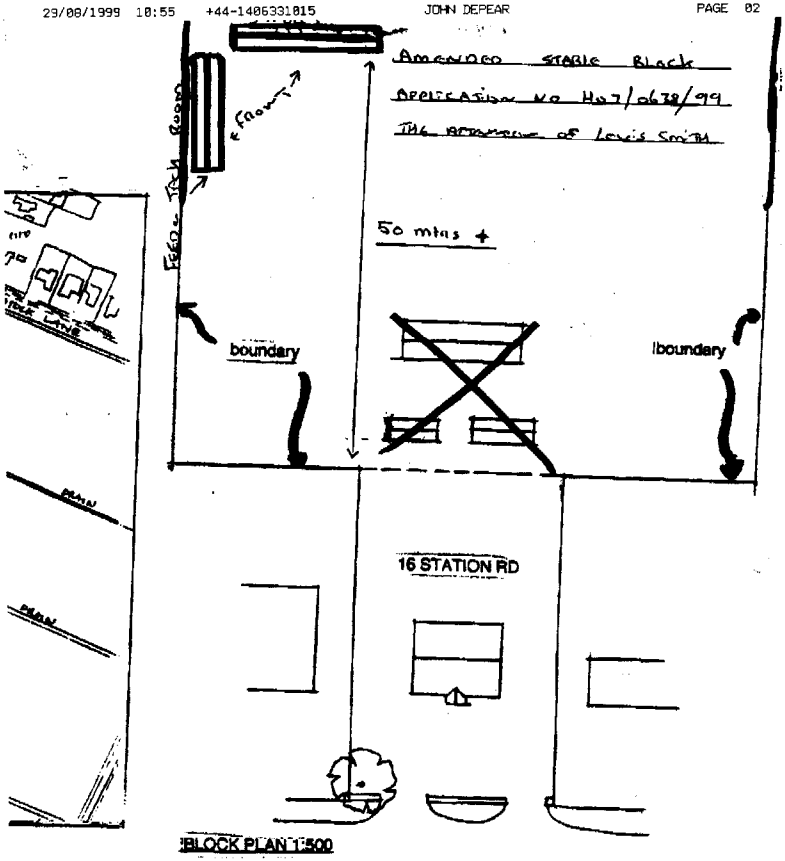


SOUTH HOLLAND DC
HOUSING & PLANNING
21 AUG 1999
Ref. 0638/99

PROPOSED STABLE BLOCK, TACK ROOM AND FEED STORE
16 STATION ROAD, GEDNEY HILL
FOR: MR AND MRS J. DEPEAR
BLOCK AND LOCATION PLANS
DWG. NO. 99/1a/3 scale 1:500/1:2500

KAREN BRADLEY - CHARTERED ARCHITECT

DETERMINED PLAN

AMENDED PLAN
Ref.

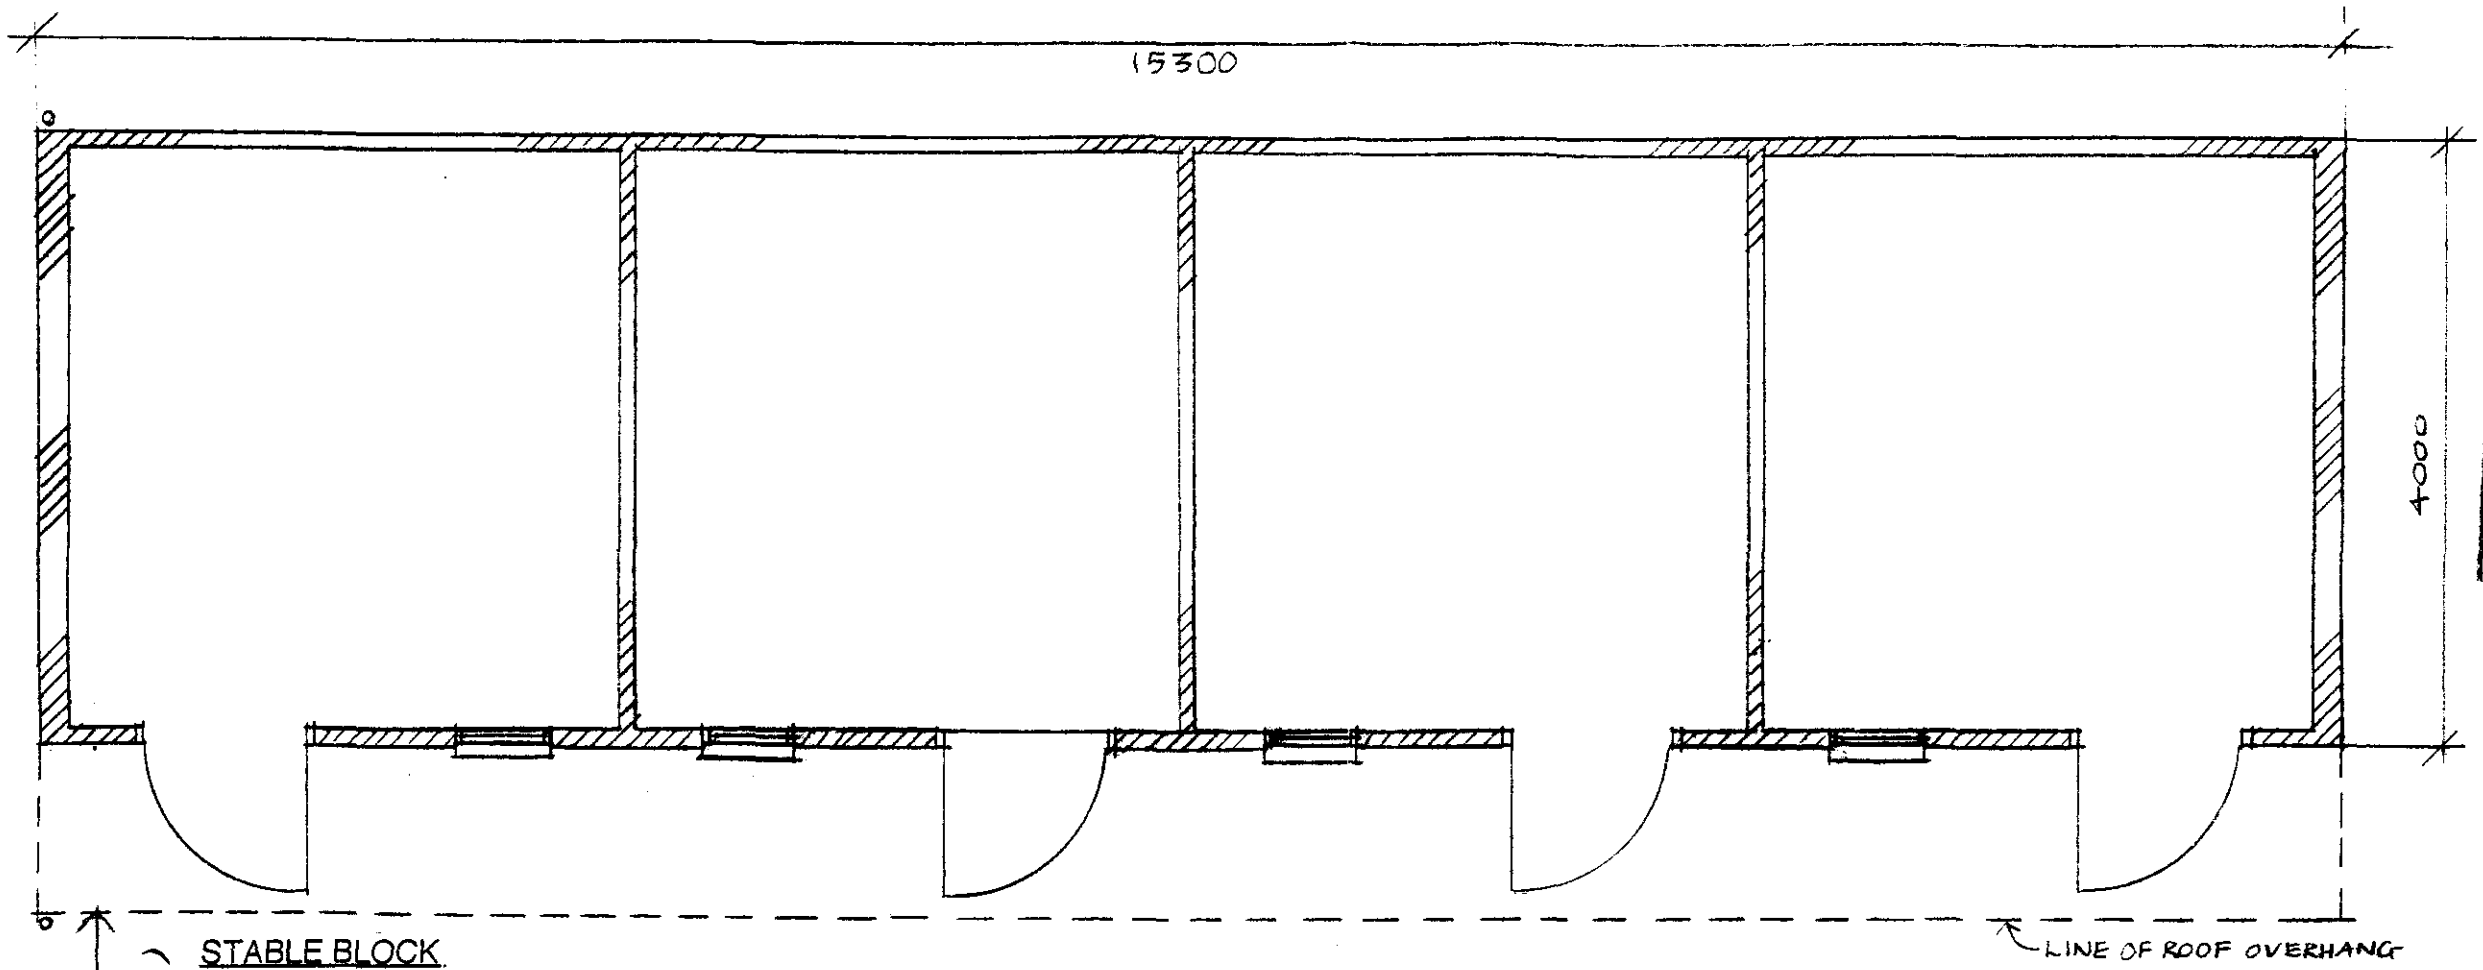

SOUTH HOLLAND DC
HOUSING & PLANNING
30 JUN 1999
Ref: 0638/99


SUPERSEDED

FLOOR PLANS


PROPOSED STABLE BLOCK, TACK ROOM
FEED STORE
16 STATION ROAD, GEDNEY HILL
FOR. MR. AND MRS J. DEPEAR
FLOOR PLANS
DWG. NO. 99/1a/1 scale 1:50

KAREN BRADLEY - CHARTERED ARCHITECT

DETERMINED
PLAN

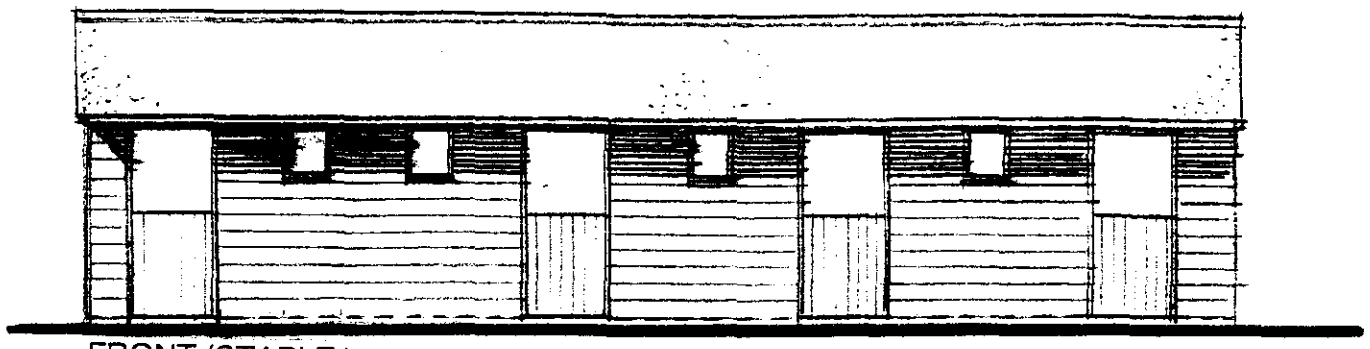


FRONT (STABLE)

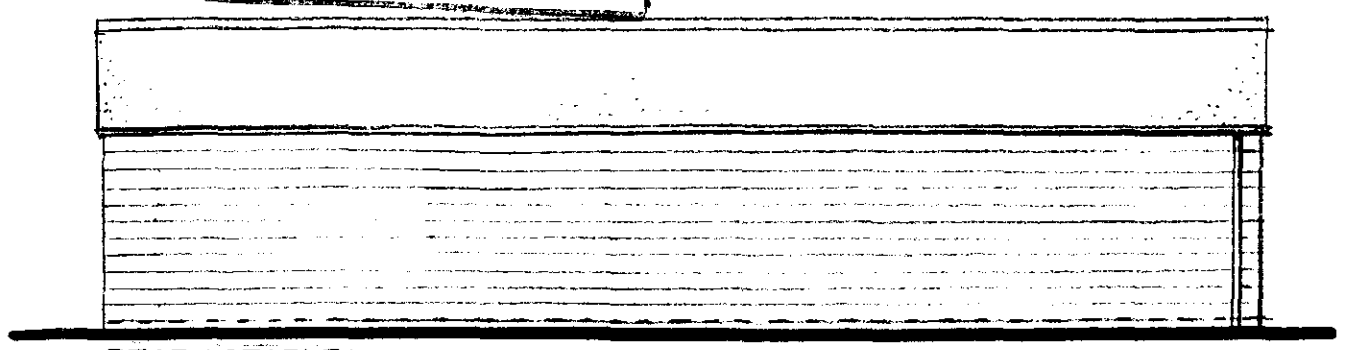



REAR (STABLE)

See amended plan. - feed + tack now in one building double door at either end

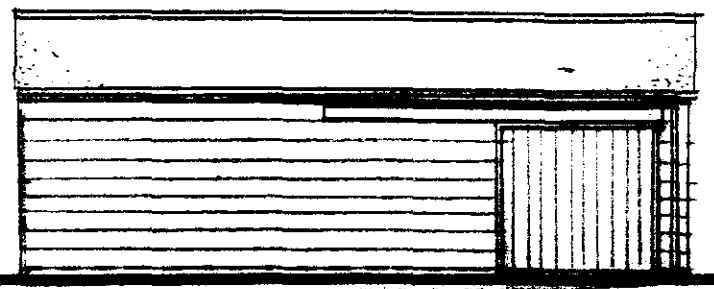


FRONT (FEED STORE AND TACK ROOM)

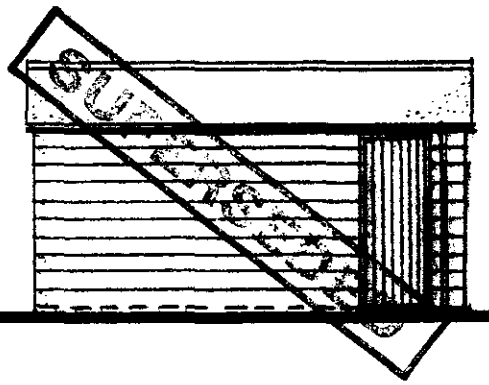


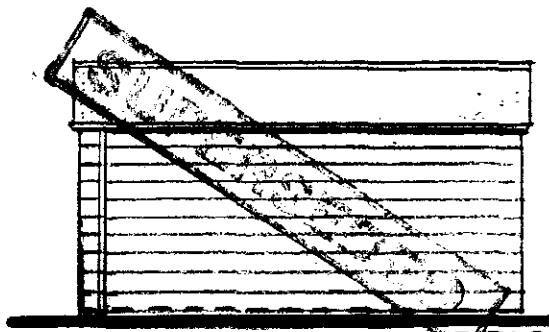


REAR (FEED STORE AND TACK ROOM)

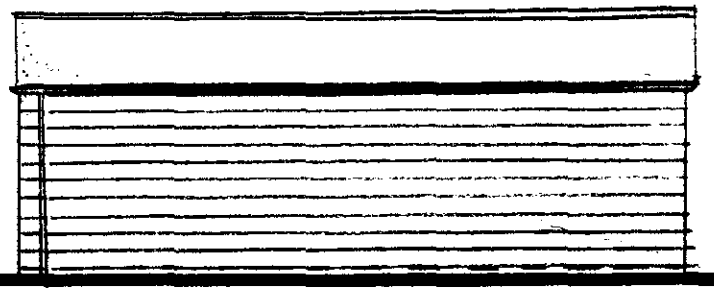


ELEVATIONS

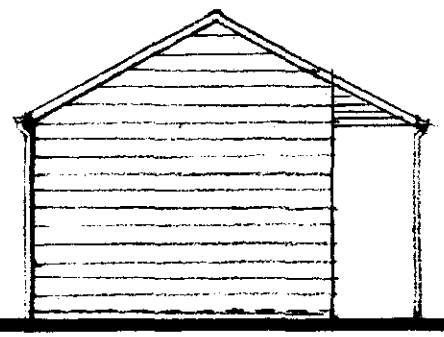


SIDE

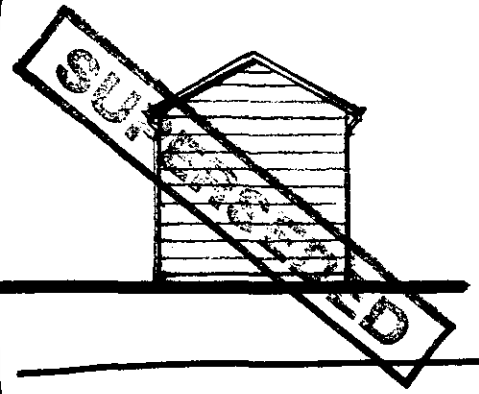

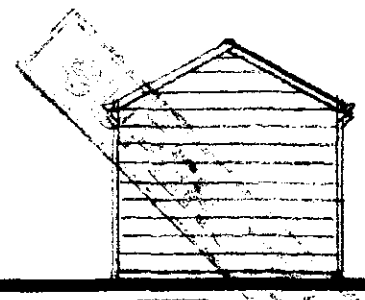

SIDE

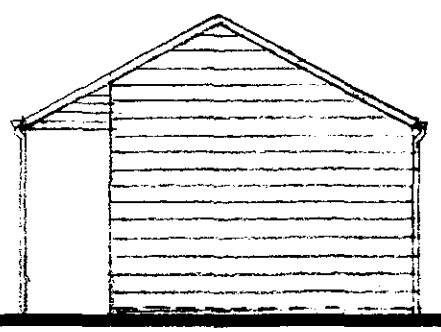

SOUTH HOLLAND DC
HOUSING & PLANNING
30 JUN 1999
Ref: 0638/99

MATERIALS
WALLS - Painted blockwork
ROOF - Bituminous Felt
JOINERY - Stained timber

PROPOSED STABLE BLOCK ~~TACK ROOM AND FEED STORE~~
16 STATION ROAD, GEDNEY HILL
FOR MR AND MRS J. DEPEAR
ELEVATIONS
DWG. NO. 99/1a/2 scale 1:100

KAREN BRADLEY - CHARTERED ARCHITECT