


Do not scale off this drawing.
All site dimensions to be checked before work commences.

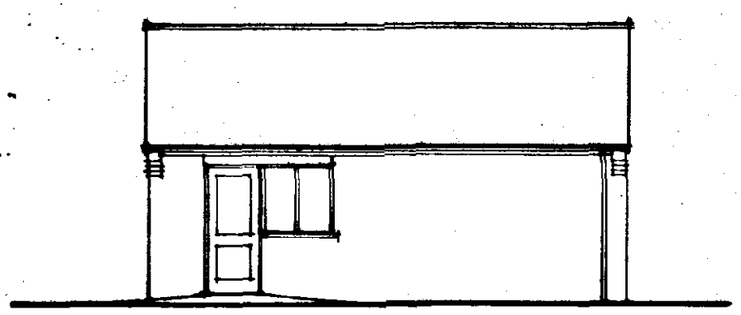

FRONT ELEVATION

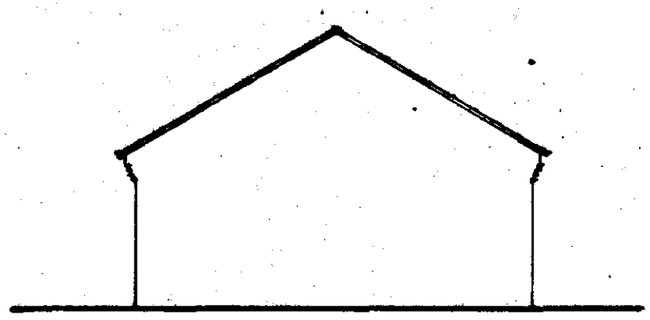

SIDE ELEVATIONS

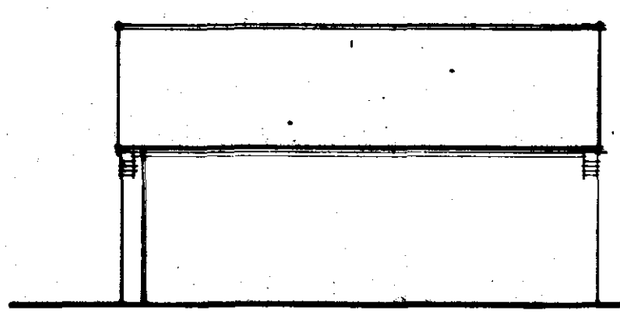


REAR ELEVATION

Marley Modern interlocking concrete roof tiles colour smooth grey. Roof pitch 30°


Corbelled brickwork to roof eaves.

All external joinery to be finished with dark brown stain/preservative


Facing brickwork to be yellow stock type bricks of type to be confirmed.

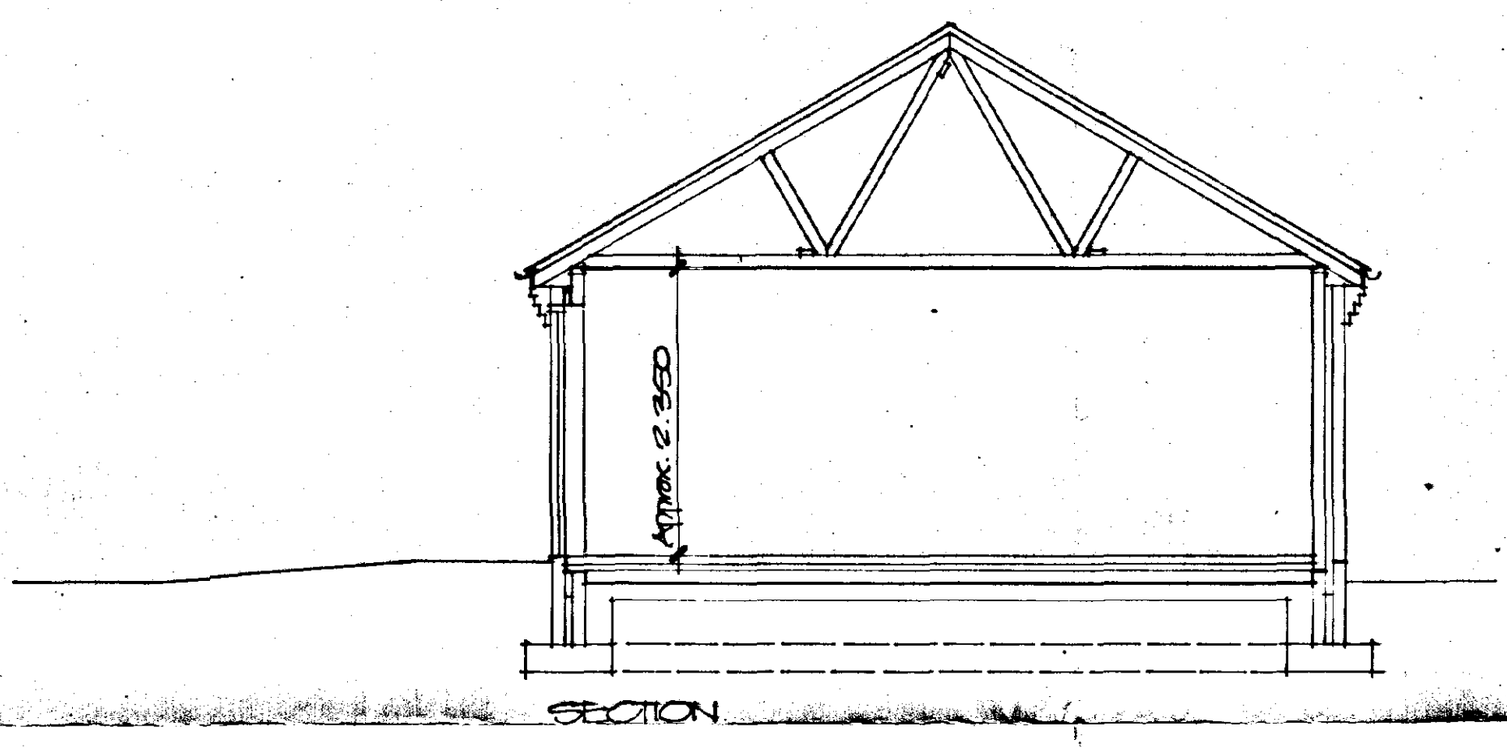

SECTION

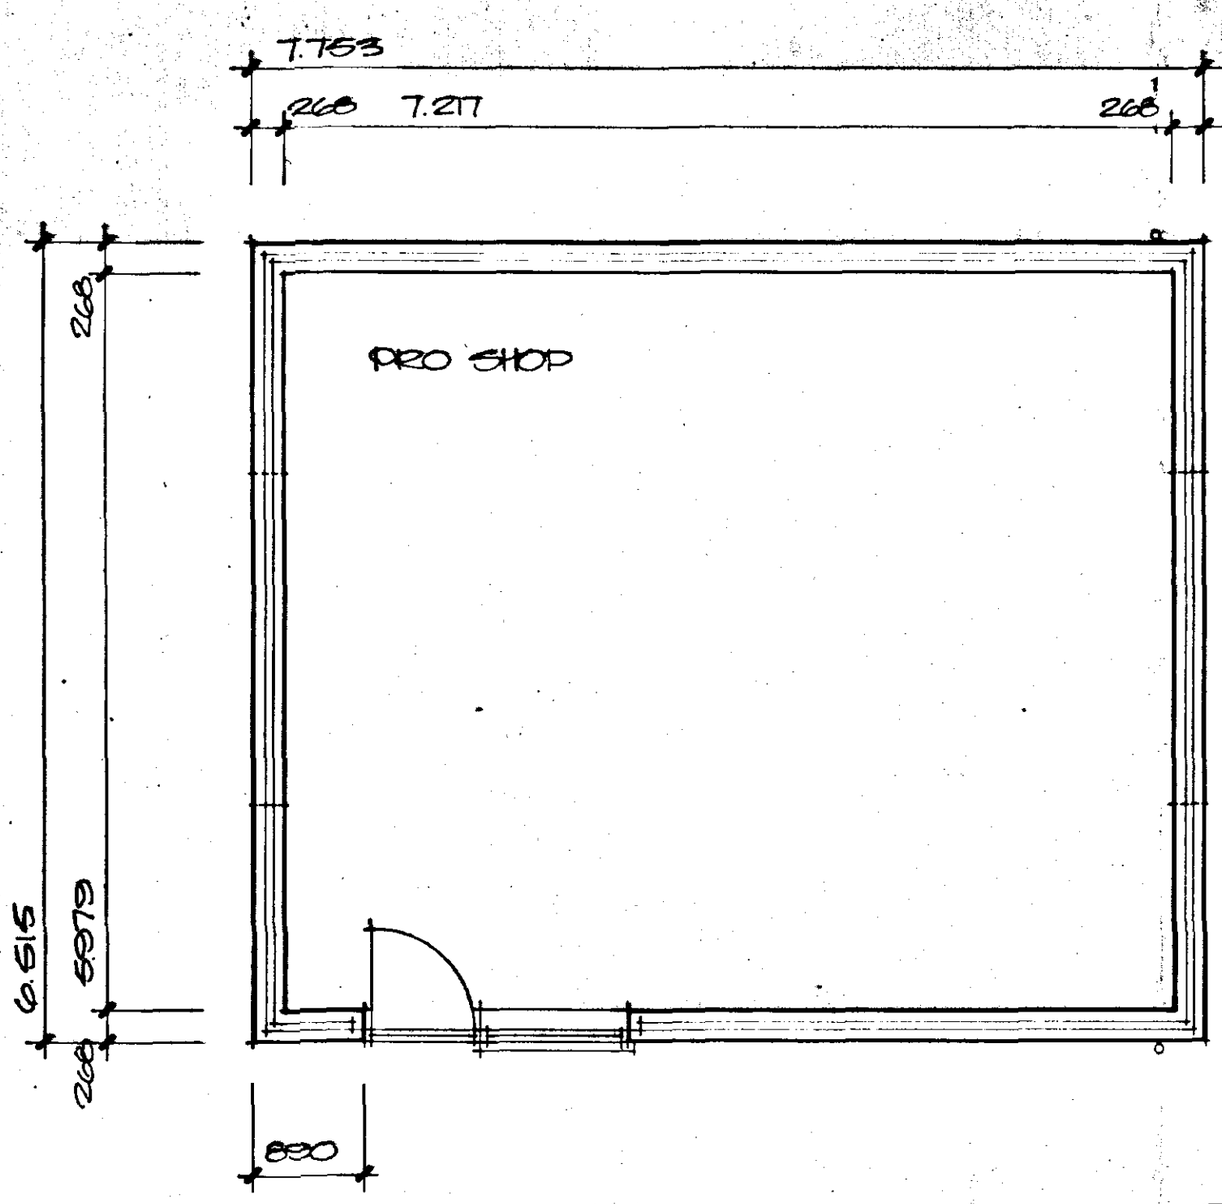


SOUTH HOLLAND DC
HOUSING & PLANNING
05 JUN 1997
Ref: 0641/97.

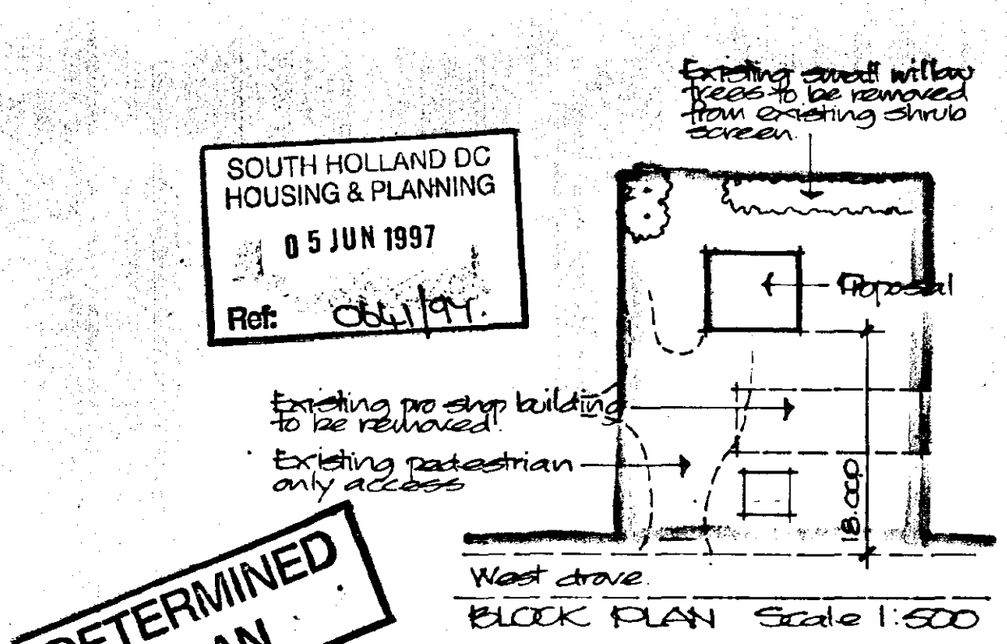

BLOCK PLAN Scale 1:500

DETERMINED PLAN

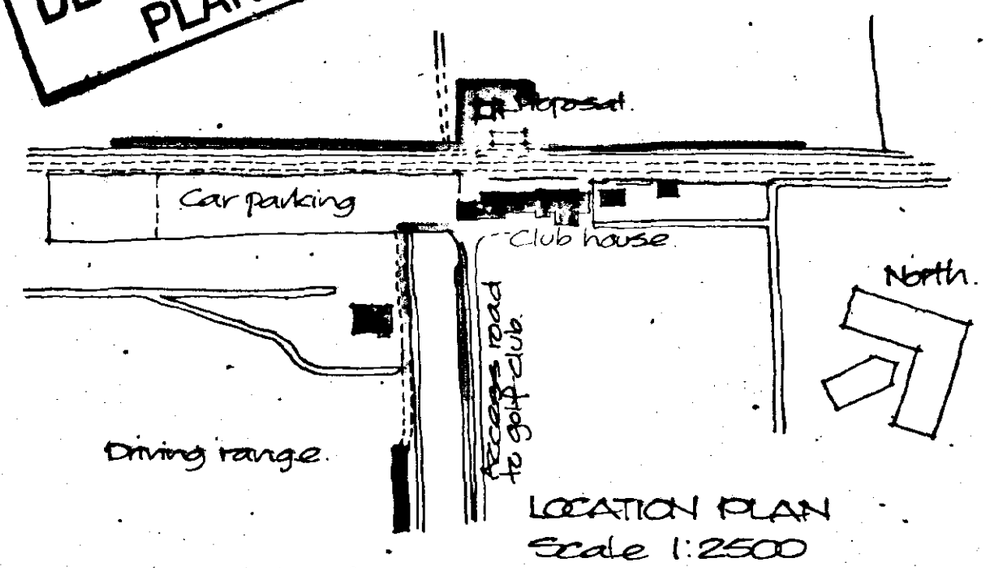

LOCATION PLAN
Scale 1:2500

Project
PROPOSED NEW PRO SHOP AT MONKWISE GOLF CLUB WEST DROVE, GEDNEY HILL, SPALDING.

ALAN HORNSBY
ARCHITECTURAL SERVICES
'Little Acre'
Peak Hill, Cowbit,
Spalding, Lincs. PE12 6AW
Tel. Holbeach (01406) 380591

Client
MONKWISE LTD

Scale 1:50/1:100
Date June 97

Drg. no.
97/17/01

AM ADMEL 230