

FRONT ELEVATION (SOUTH)
SCALE 1:100


SIDE ELEVATION (WEST)


REAR ELEVATION (NORTH)

SIDE ELEVATION (WEST


0 1 2 3 4 5 6 7 8 9 10

FACING BRICKS WEINERGERGER HAMLET ANTIQUE
ROOF TILES IMERIS PLAIN RED HALF PANTILES
CREAM UPVC WINDOWS
Re CONSTITUTED STONE SILLS

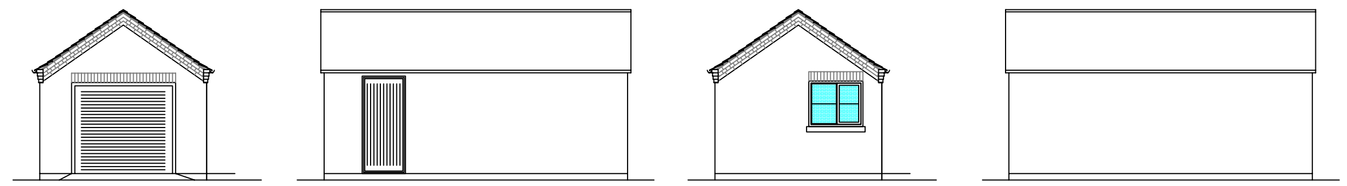

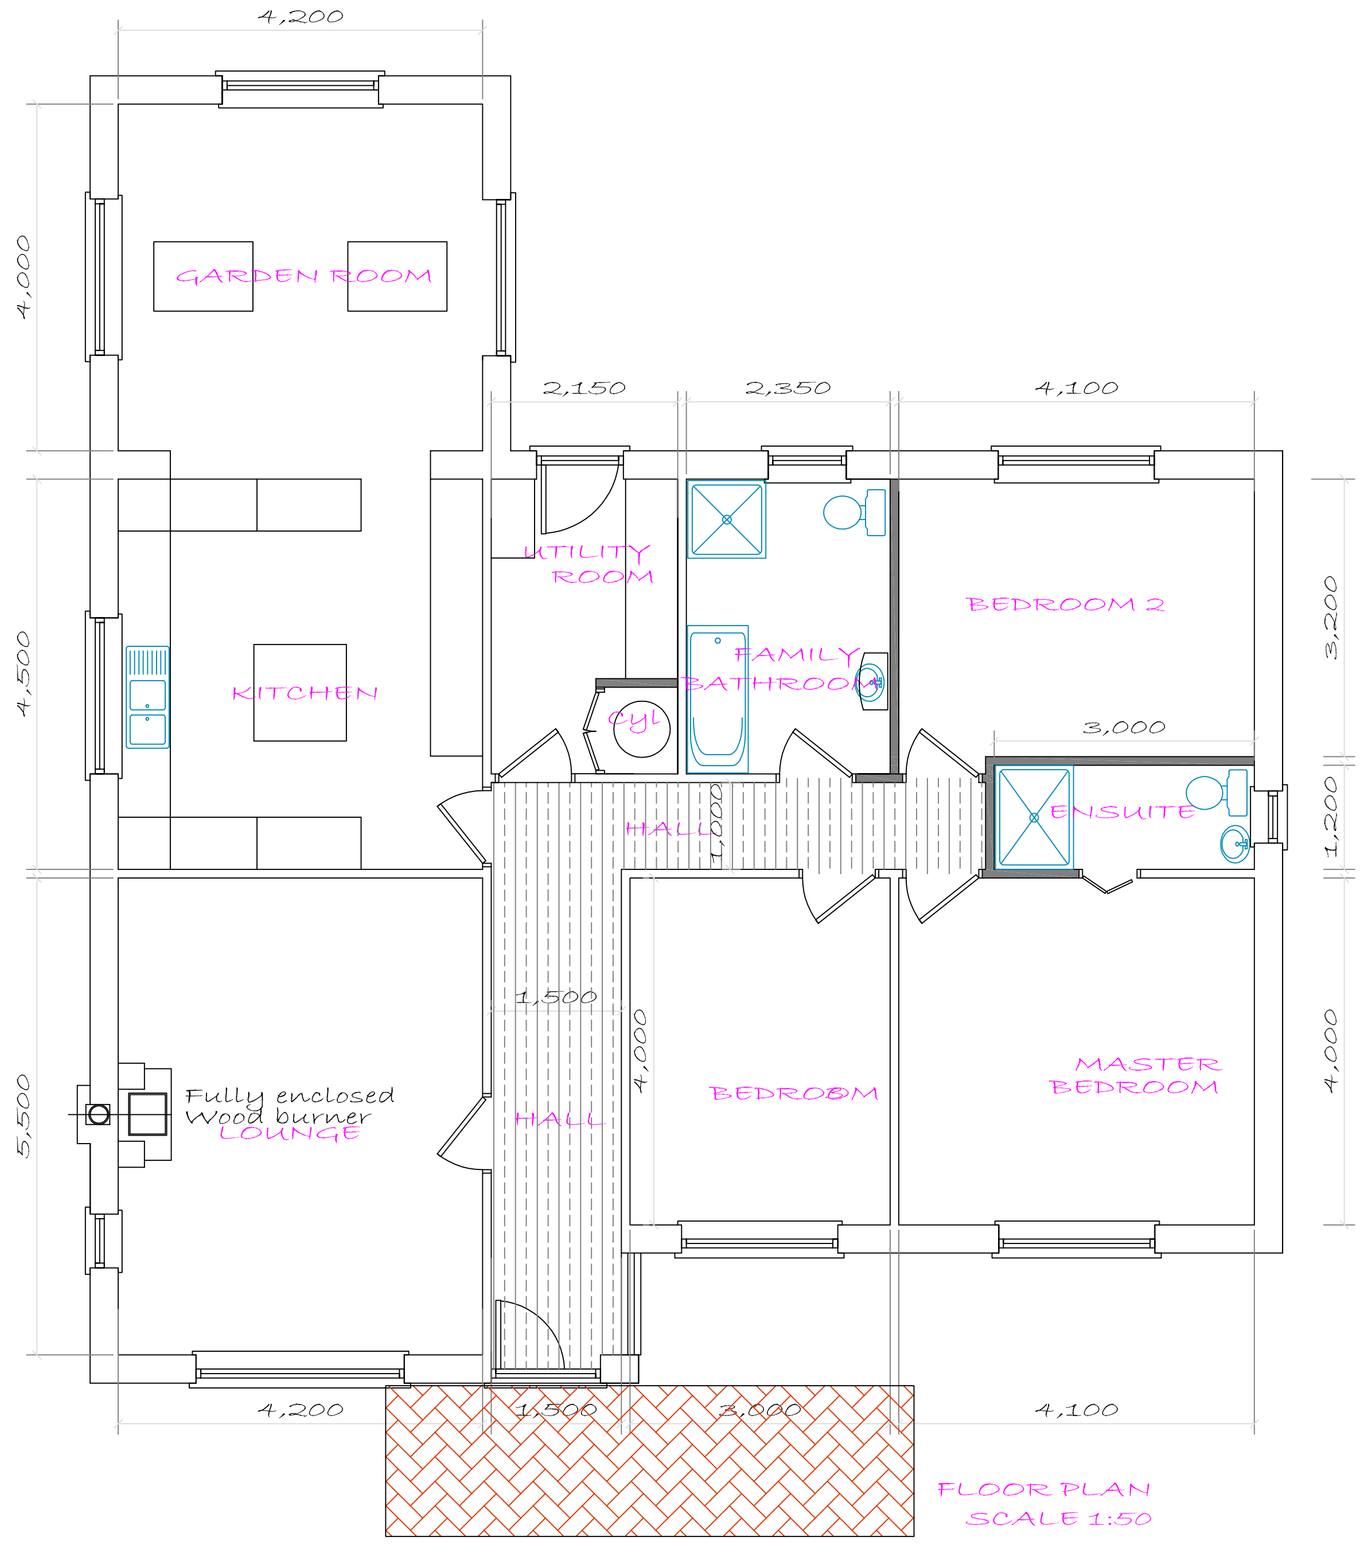

FLOOR PLAN
SCALE 1:50

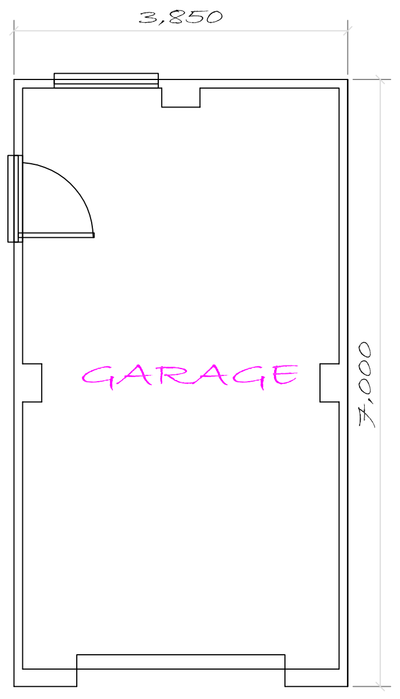

0 1 2 3 4 5 6 7 8 9 10

Borough Council of Kings Lynn & West Norfolk
Highly Commended Residential New Build
The Mayors Award for Design in the Environment 2011

LABC Peterborough City Council
Winner, New Small Scale housing development 2011
Highly commended Commercial catagory building 2011
Design and Construction award 2010

Building Design Awards
Building Excellence in Fenland
Winner, Herritage award for Conversion or Renovation 2010
Highly commended for Conversion or Renovation 2010
Highly commended Heritage award New Build 2009

Rev	Purpose	By	Date
-	-	-	-

D B D S

Web site www.davidbrokerdesignservices.co.uk

DAVID BROKER DESIGN SERVICES
ARCHITECTURAL TECHNICIANS
OLDEN LODGE,STATION ROAD
WISBECH ST MARY
WISBECH CAMBS.PE13 4RY
Telephone 01945 410421
ESTABLISHED 1975
E-mail- david.broker@btinternet.com

Issue:	
Client:	CONCEPT 2000 DESIGN AND DEVELOPMENT LTD
Drawing No:	2125-Pla GA PLANS AND ELEVATIONS OF BUNGALOW AND DET GARAGE
Project:	PROPOSED 3 BEDROOM BUNGALOW WITH DET GARAGE ACCESS PARKING AND HARD AND SOFT LANDSCAPING
Site:	PLOT 3 LAND NORTH OF HIGHSTOCK LANE GEDNEY HILL SPALDING LINCS

Postcode:	Drawn:	Checked:
PE12 0QQ	DB	-
Print Scale:	**Date:**	**Revision No:**
1:50 1:100	24-07-2020	-

DO NOT SCALE FROM THIS DRAWING - All dimensions to be verified on site - This drawing and design remains the copyright of David Broker and may not be reproduced without permission. David Broker or Concept 2000 will not be held responsible for any construction works undertaken prior to approval or before approved plans are issued - Any alterations to details or specifications may invalidate the approval and incurr significant additional costs.