




elevations

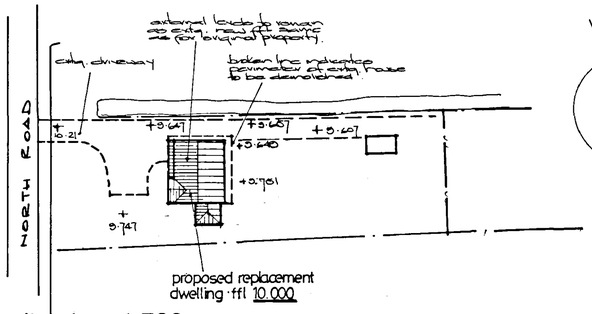


site plan 1:500

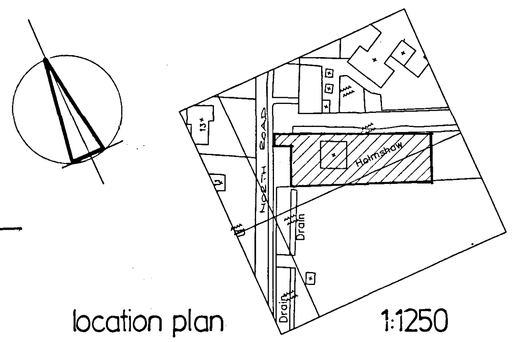


location plan 1:1250

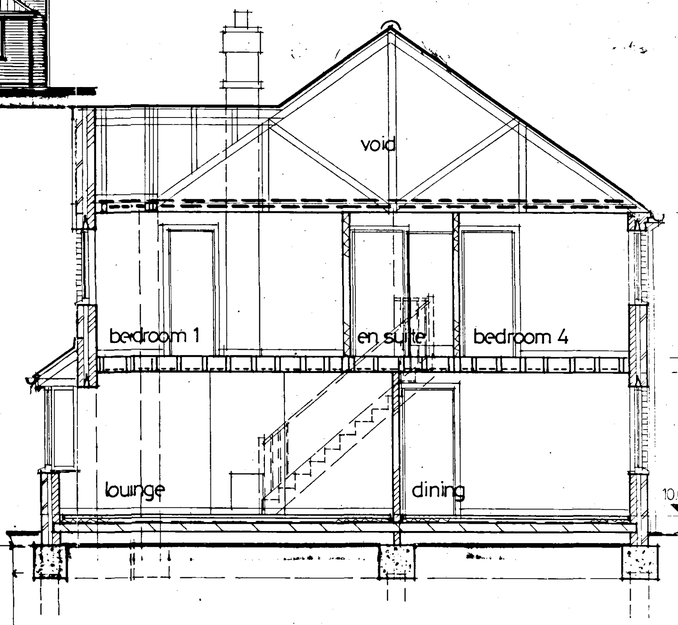

typical section

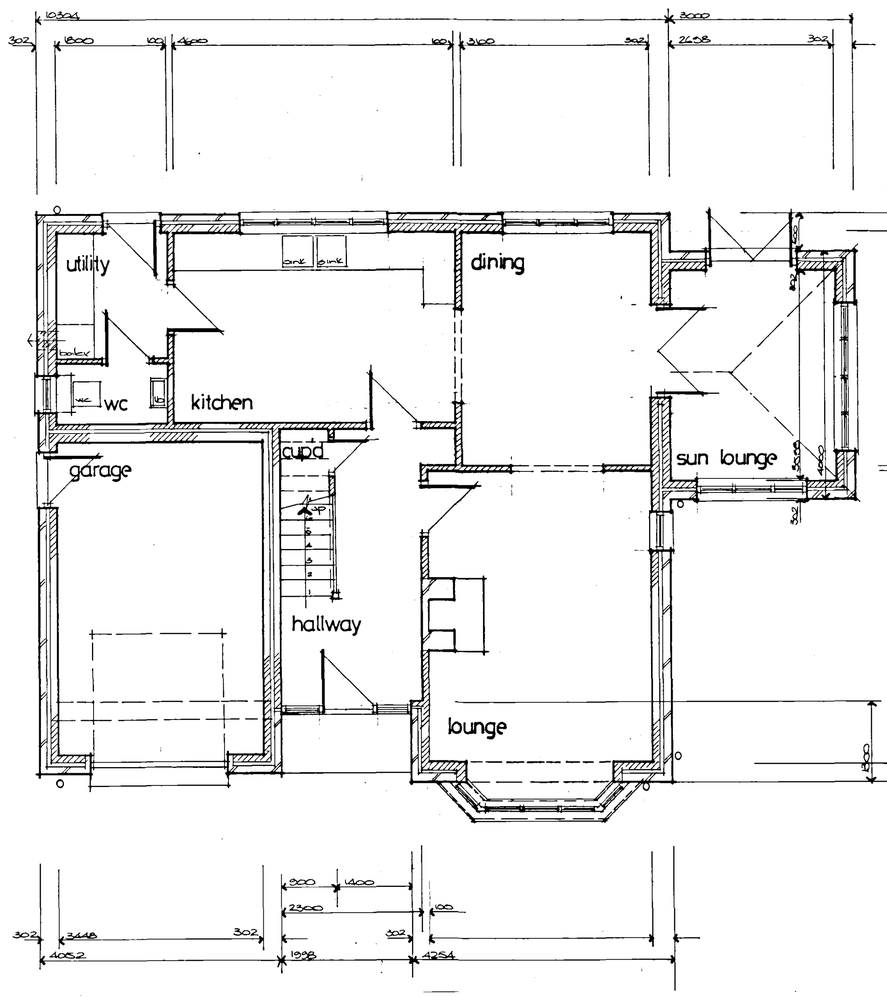

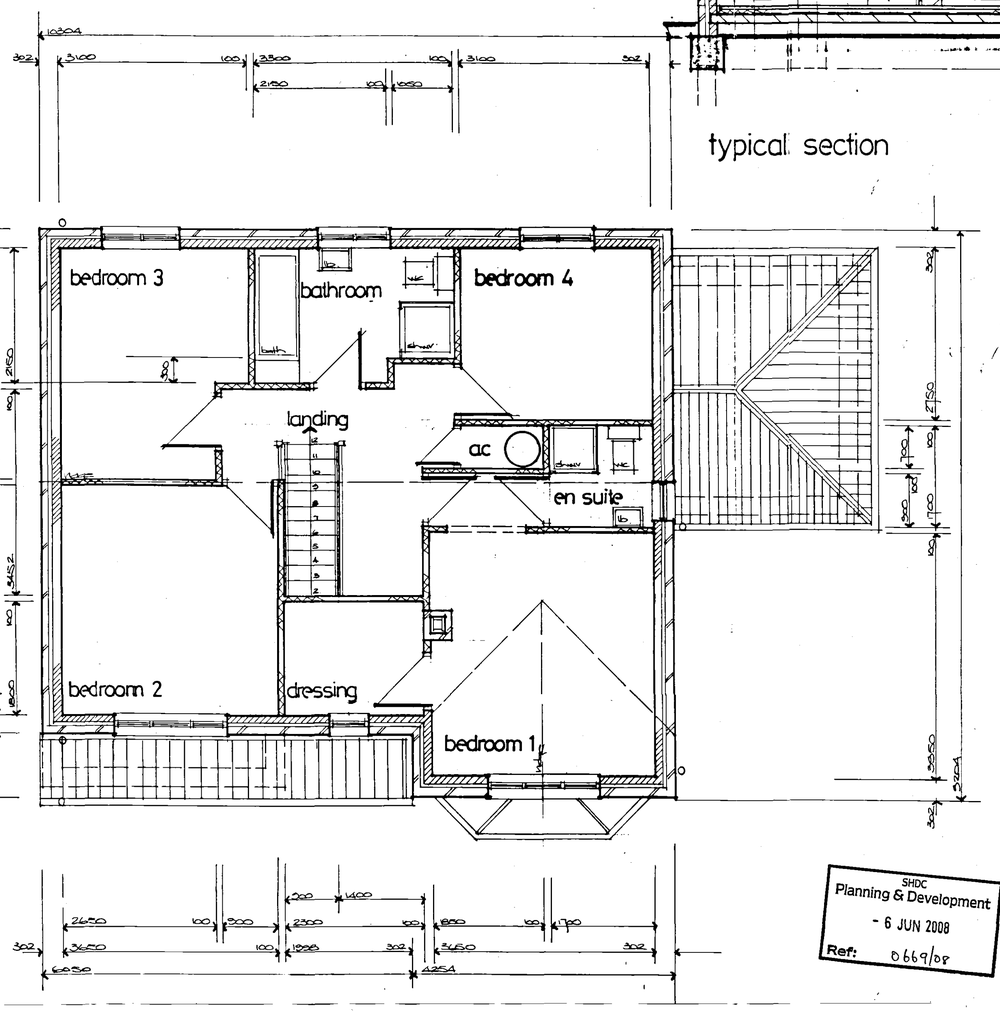

B 3.6.08 dimension added, Site levels + ffl added
A 11.8.08 scheme enlarged

Revisions

Preliminary | For Construction

david trundley design services

salgate barn
ridengrum road
bilney all saints
kings lynn
norfolk pe34 4ry
T : 01553 617700
F : 01553 617874

Project Title:
10 NORTH ROAD
GEDNEY HILL
SPALDING
LINCS

DETERMINED PLAN

DEMOLITION OF SUBSIDENCE DAMAGED HOUSE AND REPLACEMENT WITH NEW DETACHED HOUSE WITH INTEGRAL GARAGE

Drawing Title:
PLANS,
SECTION
AND ELEVATIONS

Scale: 1:100, 1:50 | Date: FEB 2008 | Drawn: DGT

Drawing Number:
08-14-01

Chartered Institute of Architectural Technologists

SHDC Planning & Development - 6 JUN 2008 Ref: 0669/08