

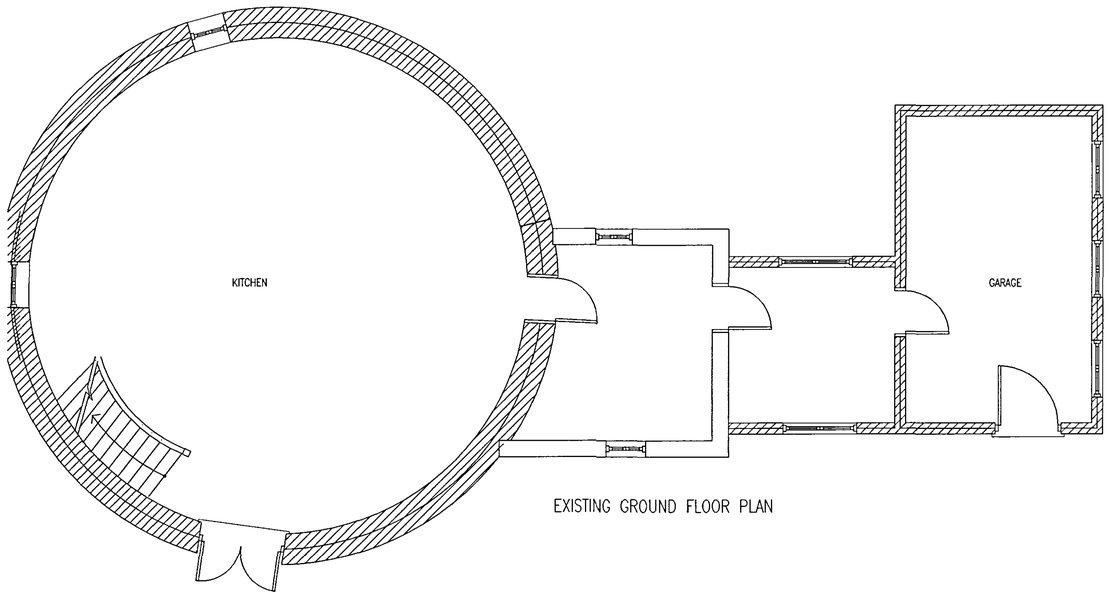



EXISTING GROUND FLOOR PLAN

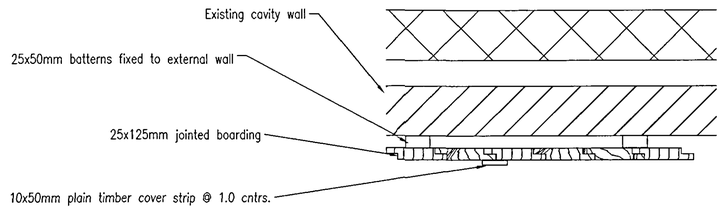


PLAN VIEW OF VERTICAL LINCOLNSHIRE BOARDING

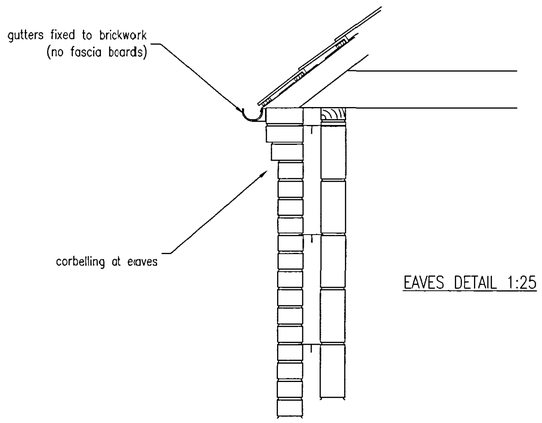


EAVES DETAIL 1:25

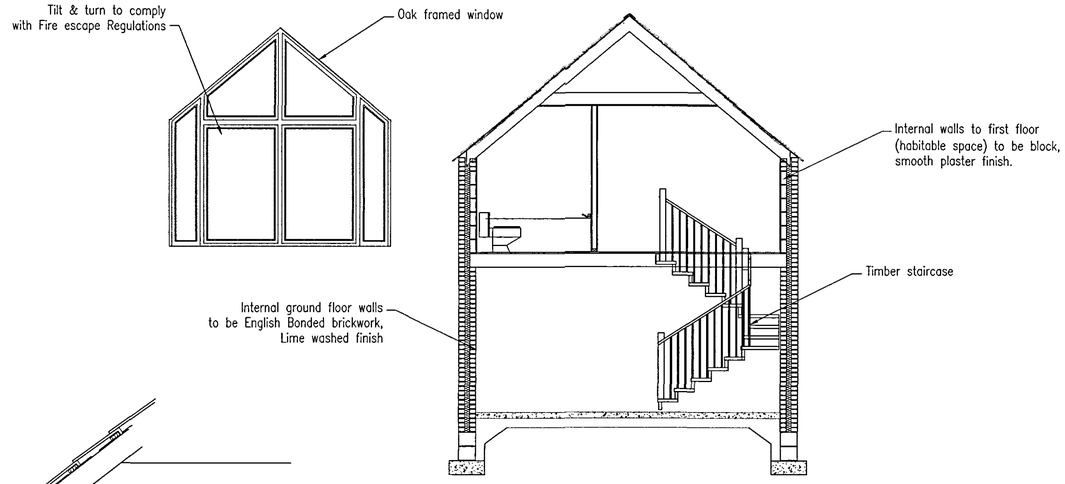

SECTION DETAIL

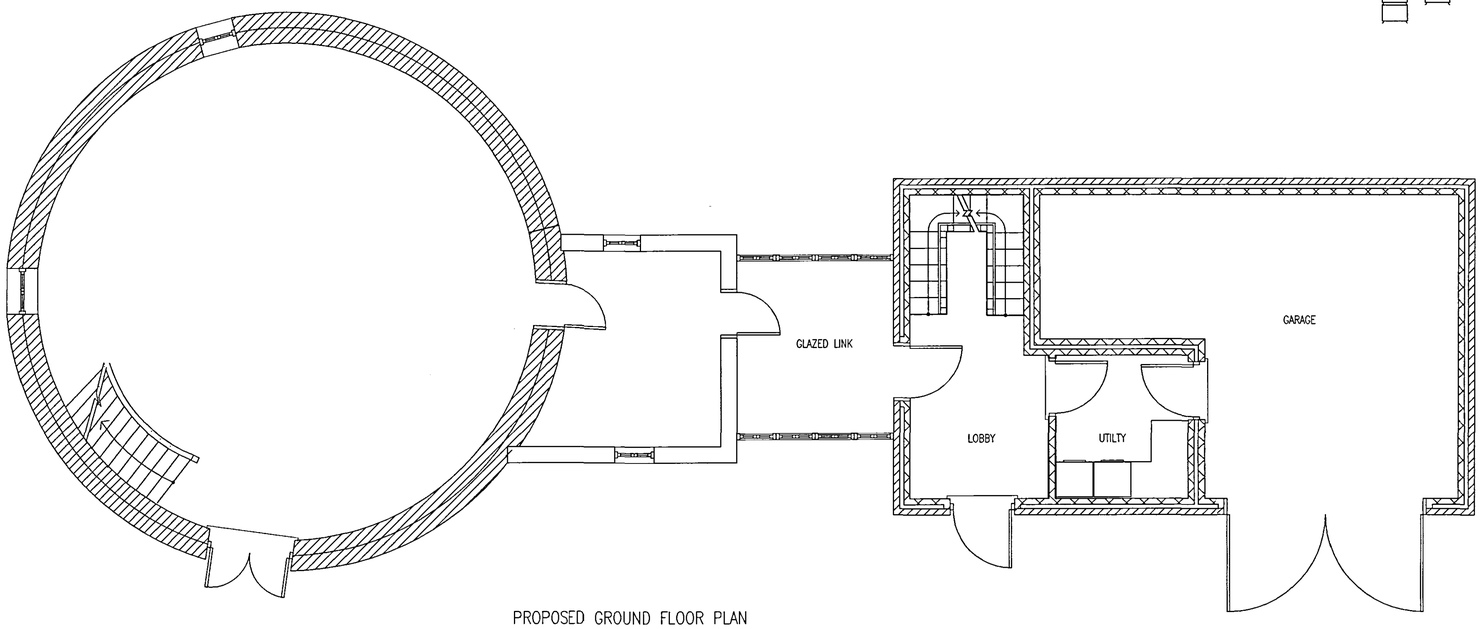

PROPOSED GROUND FLOOR PLAN

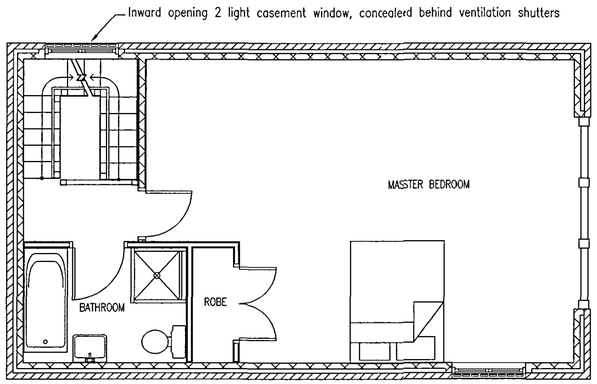

PROPOSED FIRST FLOOR PLAN

DE
SHDC
Planning & Development
11 JUN 2008
Ref: 0692/08

Ref:	Revision:	Date:

WENMAN BUILDING DESIGN Ltd.
2 Austendyke Road
Weston Hills
Spalding
Lincs. PE12 6BX
Tel/Fax 01775 724171
Mobile 0784 1718457

Project:
PROPOSED REAR EXTENSION

Client:
MR PLEYER & MS. CLARK
THE MILL
MILL LANE
GEDNEY HILL
LINCS

DRAWING:
EXISTING GROUND FLOOR PLAN
PROPOSED GROUND FLOOR PLAN
SECTION DETAIL

DRAWING N°:	DATE:
WEN/1231/08/00	JUNE 2008
DRAWN BY:	SCALES:
RW	1:50 1:25

COPIES OF THESE DRWGS. MUST NOT BE TRACED, USED OR ALTERED FOR ANY PURPOSE OTHER THAN THAT FOR WHICH THEY ARE ISSUED WITHOUT WRITTEN PERMISSION OF WENMAN BUILDING DESIGN. THESE DRWGS ARE PRODUCED ONLY FOR THE PURPOSE OF OBTAINING PLANNING OR BUILDING REGULATIONS APPROVAL AND DO NOT CONTAIN A FULL SPECIFICATION FOR THE PROPOSED WORKS AND MUST NOT BE USED AS A CONTRACT DOCUMENT ALONE.
THE PROPOSED WORK WILL NOT BE SUPERVISED/INSPECTED BY WENMAN BUILDING DESIGN (unless agreed otherwise in writing by the client), THEREFORE IT IS THE CLIENT OR THEIR APPOINTED BUILDER/CONTRACTOR'S RESPONSIBILITY TO CONTROL WORKMANSHIP/MATERIALS & SPECIFICATION AND ANY VARIATIONS TO THE CONTRACT. IT IS NEITHER PRACTICAL OR REASONABLE TO SHOW ALL RELEVANT MATTERS ON THE DRAWINGS, THE FACT THAT MATTERS ARE NOT MENTIONED DOES NOT ALLEVIATE THE BUILDER/CONTRACTOR FROM RESPONSIBILITY OF NON-COMPLIANCE IN CARRYING OUT THE WORK. ALL WORKS AND MATERIALS TO BE FITTED AND INSTALLED TO THE MANUFACTURERS RESTRICTIONS AND COMPLY WITH THE MARKING AND APPROVED DOCUMENTS OF THE BUILDING REGULATIONS AND CURRENT BSI/BRITISH & EUROPEAN STANDARD PRACTICES. REFERENCES OF EUROPEAN CODE etc. ALL MEASUREMENTS ON THE DRAWING ARE APPROXIMATE AND SHOULD NOT BE SCALED FOR CONSTRUCTION PURPOSES. DETAILED DIMENSIONS OF THE WORKS AS SHOWN ON THE DRAWING TO BE CHECKED BY THE BUILDER/CONTRACTOR PRIOR TO THE COMMENCEMENT OF WORK AND EXCAVATIONS. ALL RESTRICTED MATERIALS (WHERE APPLICABLE CHEMICAL DAMP PROOF COURSE etc.) TO BE SUITABLE FOR USE IN CONTACT WITH PLASTIC FINISHED PLASTICS. IT IS RECOMMENDED THAT A SITE SOIL SURVEY IS UNDERTAKEN PRIOR TO COMMENCEMENT OF WORKS. THE ACTUAL POSITIONING OF EXISTING SERVICES PIPES, ELECTRICAL CABLES etc. ARE NOT GENERALLY SHOWN. THE ACTUAL POSITIONING OF APPARATUS MUST BE ESTABLISHED BY THE BUILDER/CONTRACTOR PRIOR TO COMMENCEMENT OF WORK AND REPOSITIONED TO SUIT THE REMOVAL SERVICE SUPPLIERS INSTALLATION RECOMMENDATIONS.
HEALTH & SAFETY
The client is to ensure that the appointed contractor is familiar

PROPOSED REAR EXTENSION

MR PLEYER & MS. CLARK
THE MILL
MILL LANE
GEDNEY HILL
LINCS

EXISTING GROUND FLOOR PLAN
PROPOSED GROUND FLOOR PLAN
SECTION DETAIL

WEN/1231/08/00

JUNE 2008

RW

1:50 1:25