



FRONT ELEVATION (NORTH WEST)

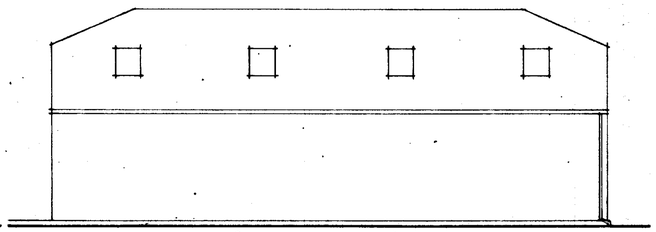


SIDE ELEVATION (Both sides similar)

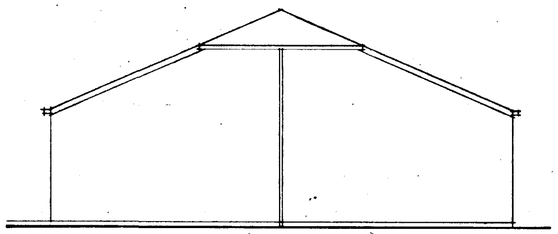


REAR ELEVATION (SOUTH EAST)

Do not scale off this drawing

All site dimensions to be checked before work commences.

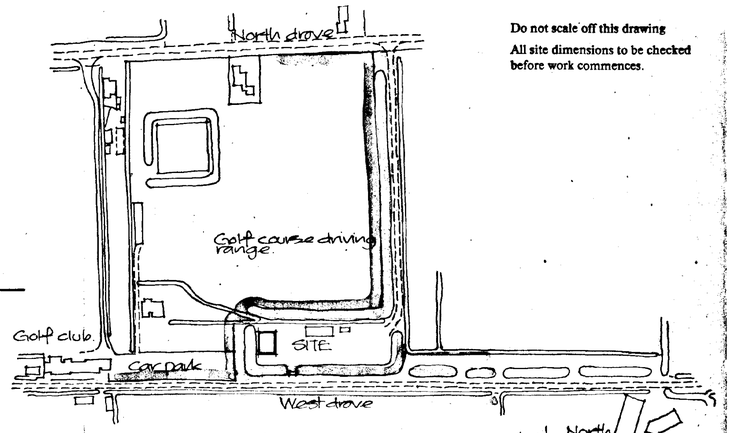


LOCATION PLAN Scale 1:2500

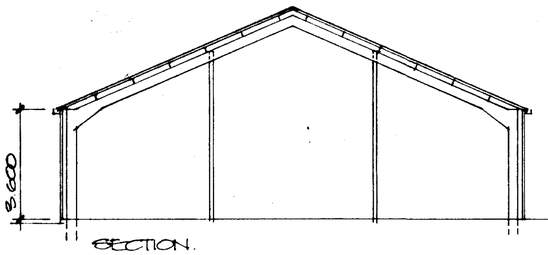


SECTION.

Steel framed building to have colour coated profiled steel cladding to all walls and roof, colour sage green ref. 12045
Box guttering and downpipes to be colour grey.
Roof pitch approx. 23½°
Install 8 no. profiled translucent rooflights.


Concrete slab extending to front and side of building

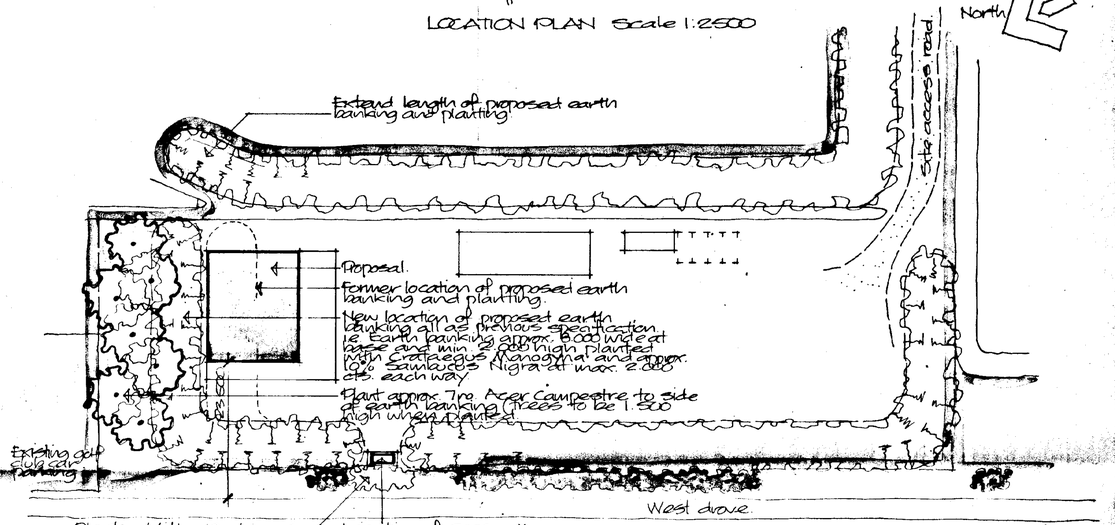

SITE LAYOUT Scale 1:500

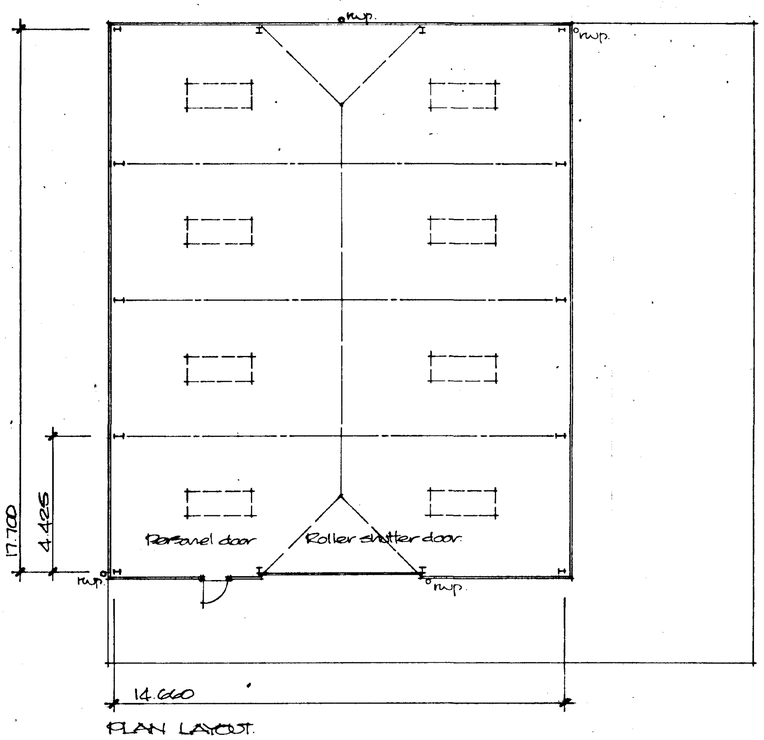


PLAN LAYOUT.

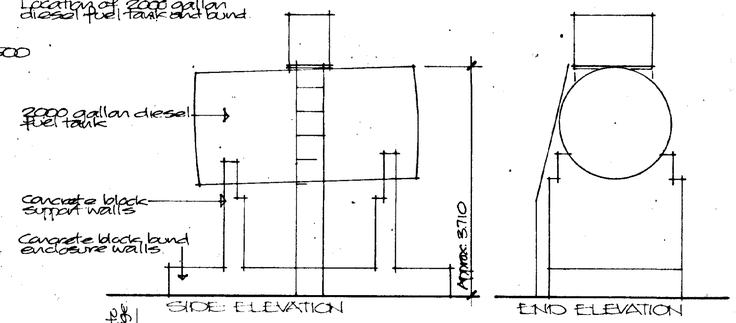

SIDE ELEVATION

END ELEVATION

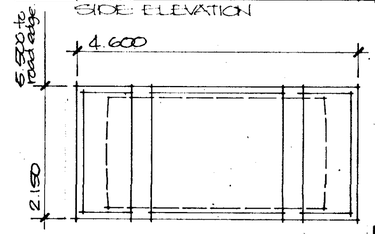

PLAN

SOUTH HOLLAND DC
HOUSING & PLANNING
15 JUN 2001
Ref: 0730/01

DETERMINED PLAN

Project
PROPOSED RECLAIMED MATERIALS AND EQUIPMENT STORAGE BUILDING AND FUEL TANK.
WEST DROVE,
GEDNEY HILL.

ALAN HORNSBY
ARCHITECTURAL SERVICES
'Little Acre'
Peak Hill, Cowbit,
Spalding, Lincs. PE12 6AW
Tel. Holbeach (01406) 380591

Client
MONKSVIEW DEMOLITION LTD

Scale 1:100/1:50
Date June 01

Drg. no.
01/30/01

Summit DS(UK) 0098