



Proposed Front Elevation 1:100



Proposed Side Elevation 1:100

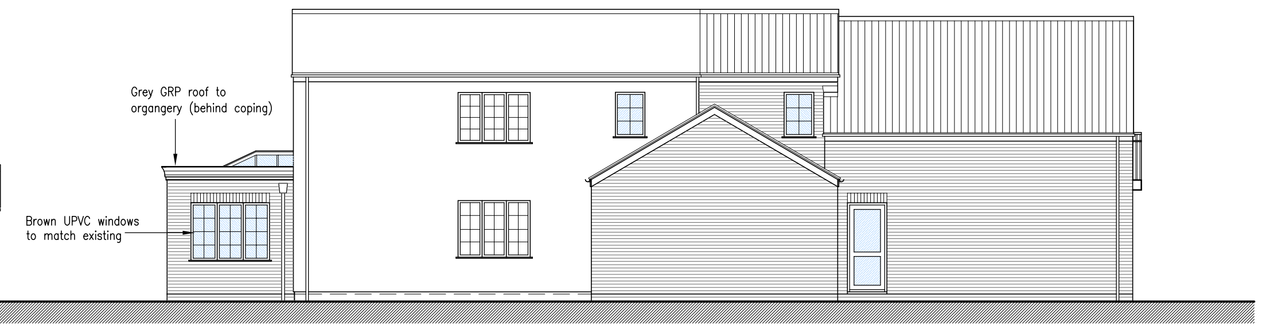

Proposed Rear Elevation 1:100

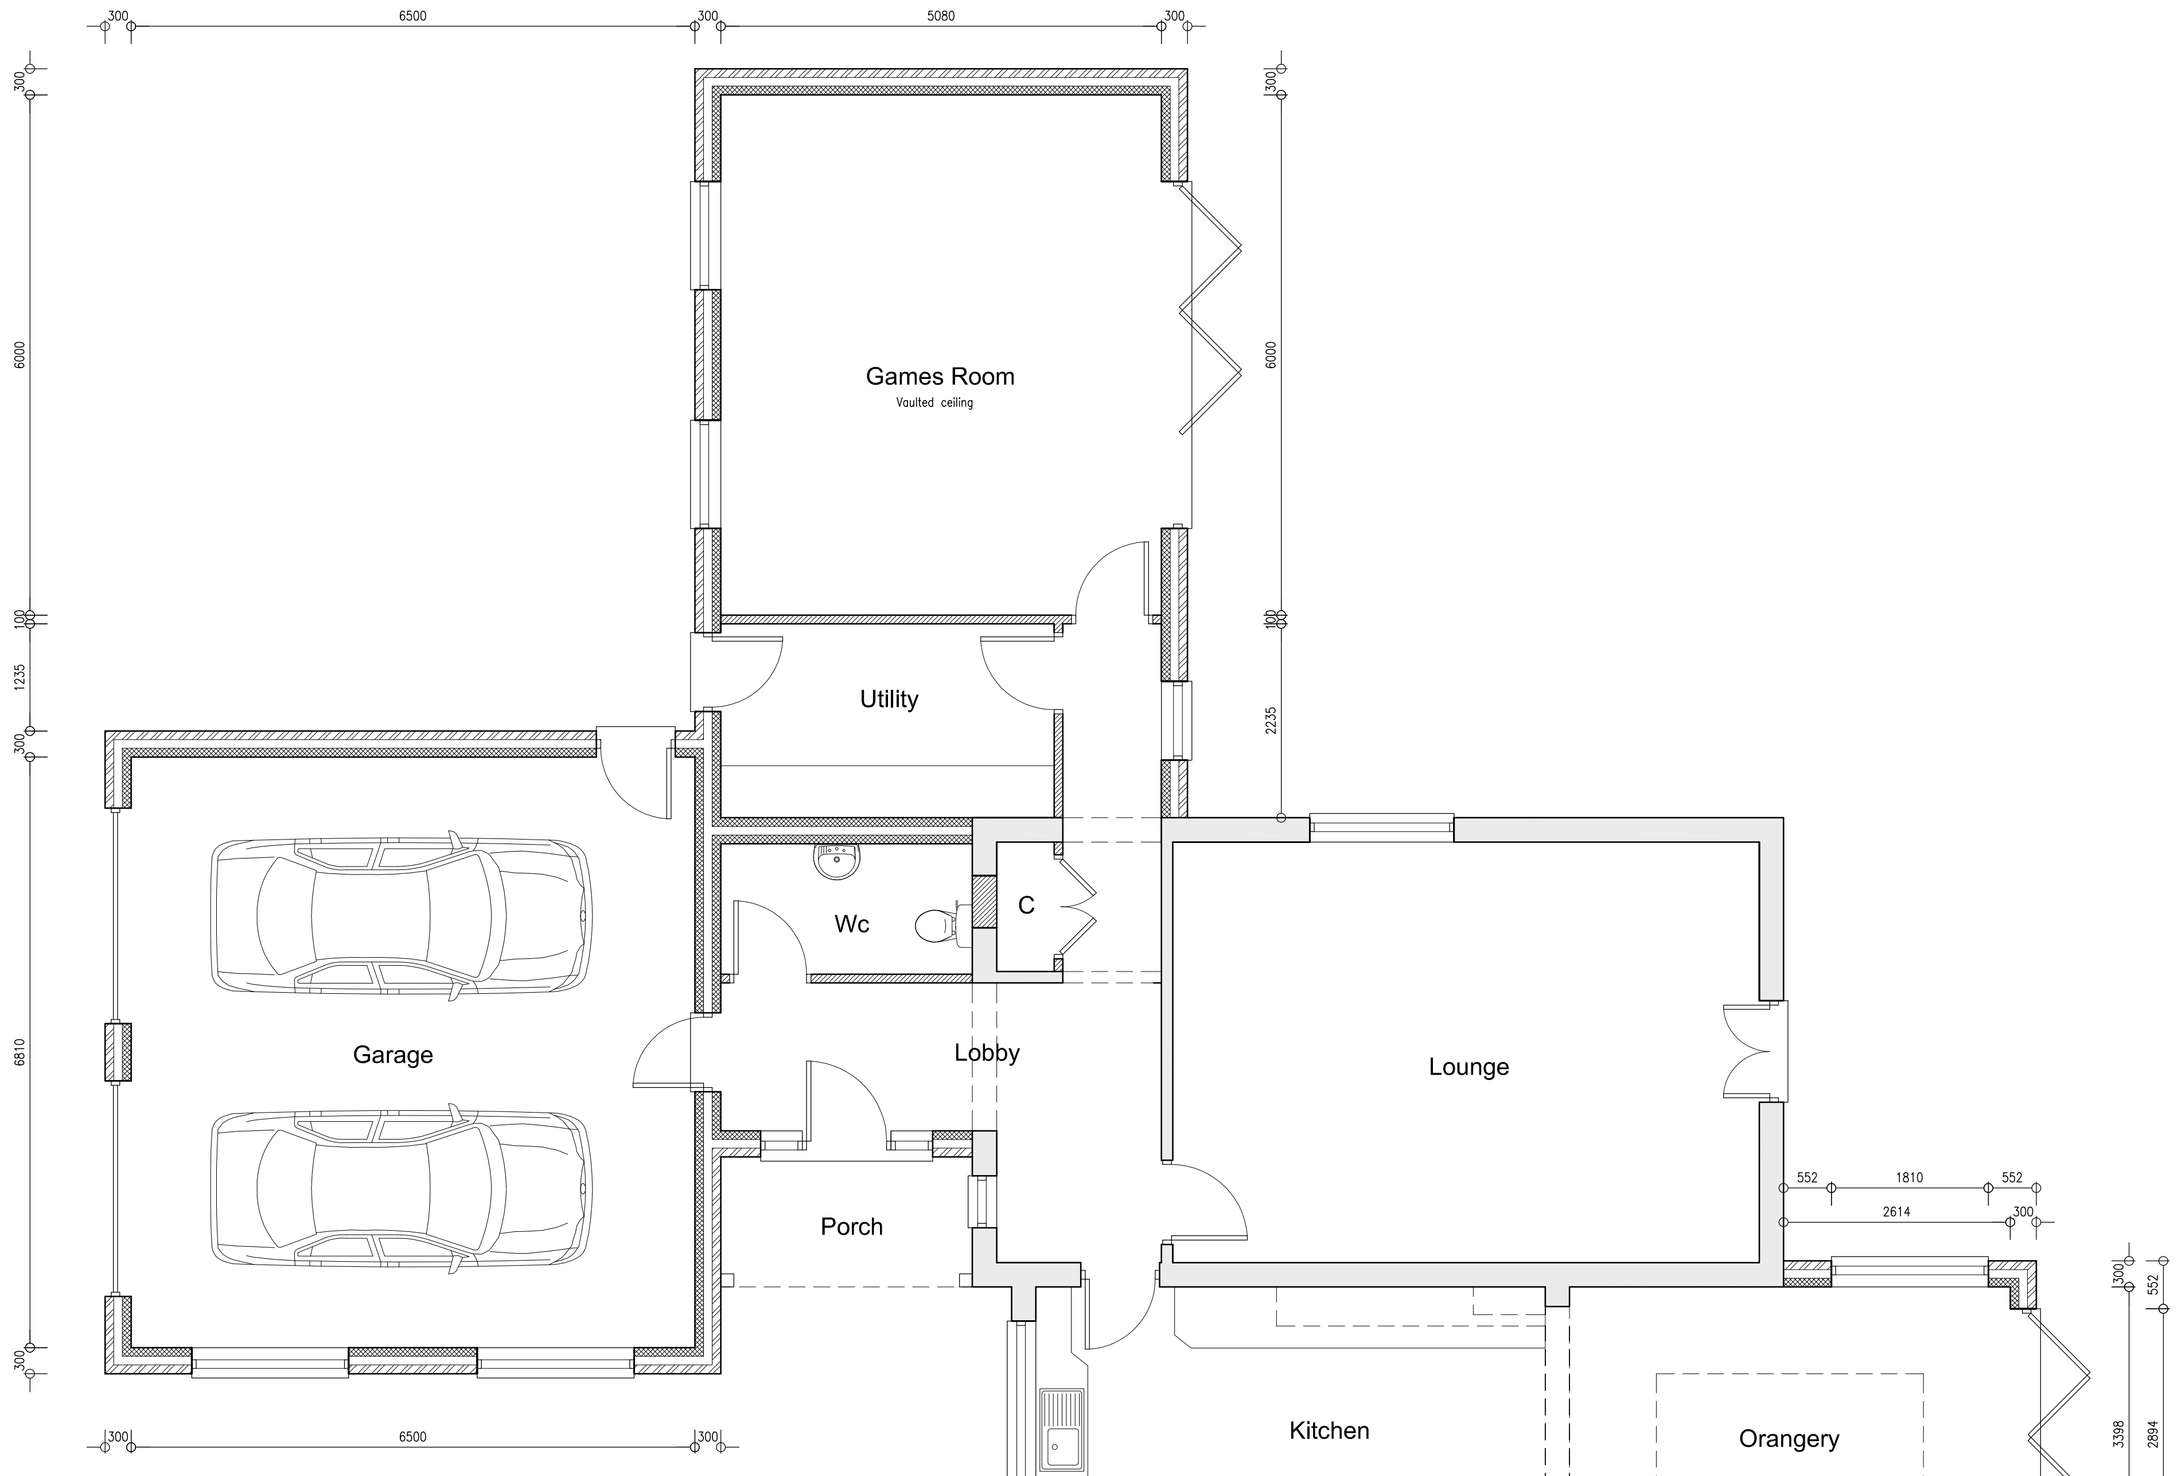

Proposed Ground Floor Plan 1:50



Proposed Side Elevation 1:100

Peter Humphrey Associates Ltd.
ARCHITECTURAL DESIGN AND BUILDING

PROJECT
PROPOSED EXTENSIONS AND ALTERATIONS TO DWELLING

SITE
HILLSIDE
STATION ROAD
GEDNEY HILL
PE12 0NP

DRAWING
PLANNING DRAWING 2

CLIENT
Mr & Mrs Wilson

DATE July 2018 SCALE As Shown JOB No. 5856/02

DO NOT SCALE FROM THIS DRAWING

COPYRIGHT: THIS DRAWING MUST NOT BE ISSUED, LOANED OR COPIED WITHOUT THE CONSENT OF PETER HUMPHREY ASSOCIATES

Peter Humphrey Associates
ARCHITECTURAL DESIGN AND BUILDING
TELEPHONE: 01945 466 966
FAX: 01945 466 433
E-MAIL: info@peterhumphrey.co.uk
30 OLD MARKET WISBECH CAMBS PE13 1NB

Fenland District Council
Building Design Awards
Building Excellence in Fenland
Category Winner 08,09,10
Overall Winner 2010