

East Elevation

South Elevation

West Elevation

North Elevation

Elevations (1:100)

0 1 2 3 4 5m

Materials:-

Walls - Red facing brickwork to match existing house as closely as possible.

Roof - Natural reclaimed slate or slate effect to match existing house as closely as possible.

Pedestrian doors - Upvc.

Vehicle door - Metal roller shutter.

Fascias - Upvc.

Rainwater goods - Upvc gutters and downpipes.


All dimensions to be verified on site by Main Contractor before the start of any shop drawings or work whatsoever either on their own behalf or that of sub-contractors.

Report any discrepancies to the Contract Administrator at once.


This drawing is to be read with all relevant Architect's and Engineer's drawings and other relevant information.

Andrew M Wright Ltd. Registered in England & Wales No. 9399024. Registered office: 22 Church Street, Holbeach, Spalding, Lincs. PE12 7LL


LEGEND: DO NOT SCALE

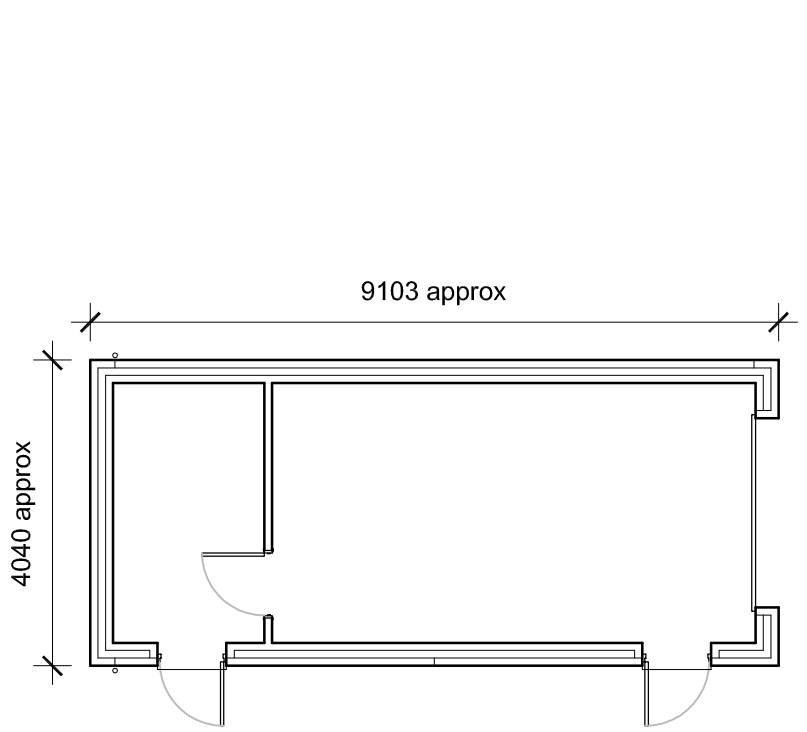


Floor Plan (1:100)

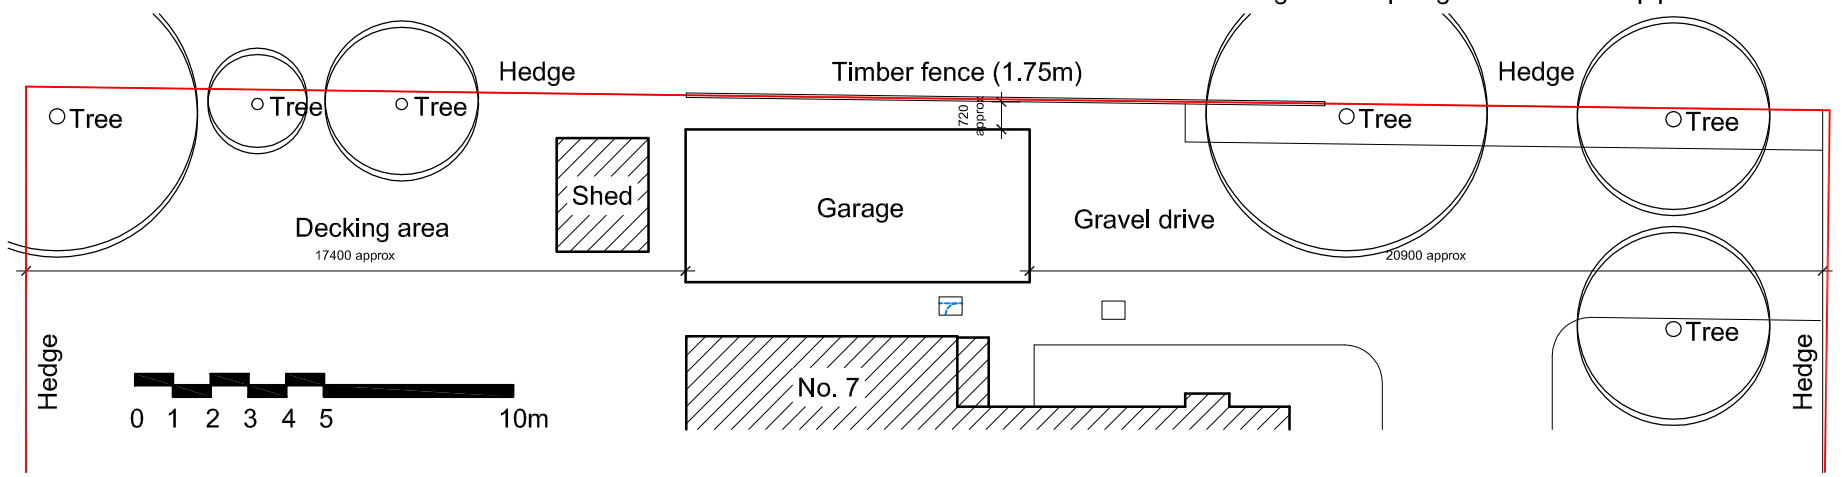


Proposed Block Plan (1:200)

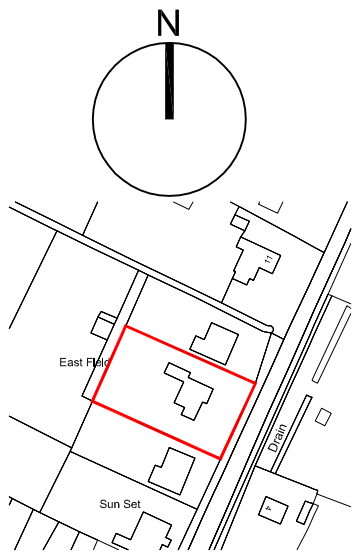

Location Plan (1:2500)

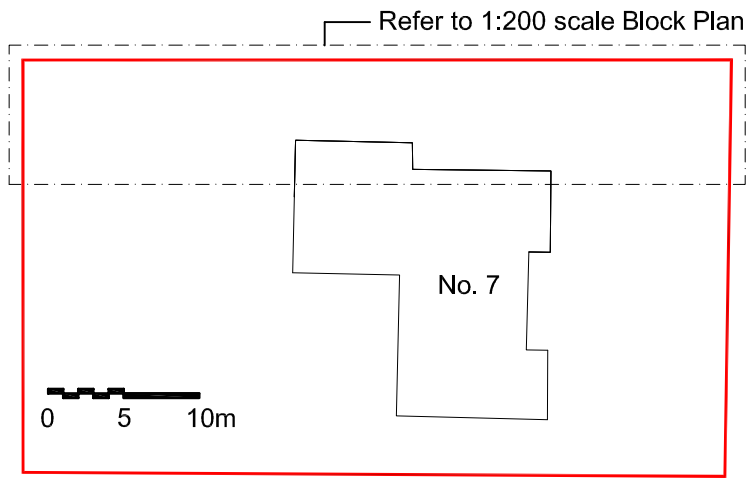

Existing Block Plan (1:500)

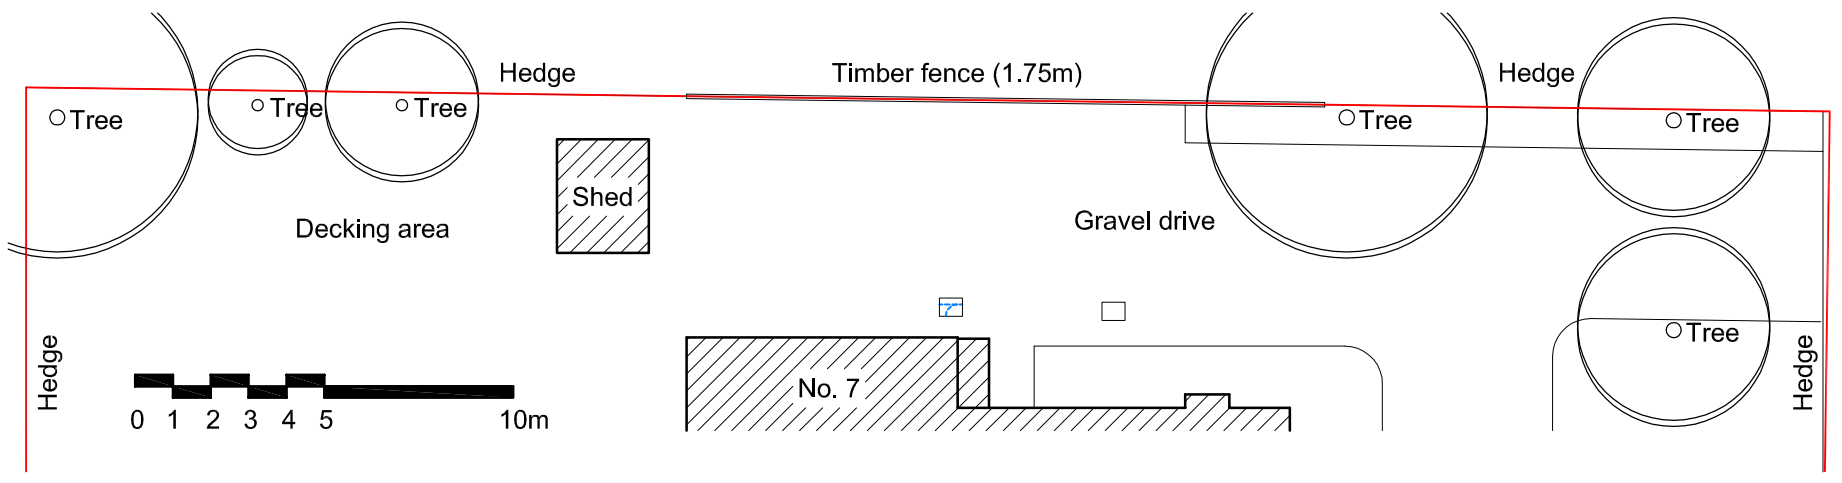

Existing Block Plan (1:200)

Revision:	Date:	Description:	Drw:	Chk:
P1	01.08.16	Planning Issue	AMW	AMW
D2	25.07.16	Draft Issue	AMW	AMW
D1	20.07.16	Draft Issue	AMW	AMW

ANDREW M WRIGHT LTD
CHARTERED ARCHITECT

26 Joys Bank, Holbeach St Johns, Spalding, Lincs. PE12 8SD
Telephone: 01406 540573 Mobile: 07940 914778

Project:
Eastfield House
7 North Road
Gedney Hill
Lincolnshire

Drawing Title:
Existing & proposed Plans & Elevations

Client:
Complete Heat

Drawn:	Checked:	Date:	Scale:	Paper Size:
AMW	AMW	20.07.16	As shown	A3

Job No.:	Dwg No.:	Stage:	Revision:
071602	PD01	Planning	P1